



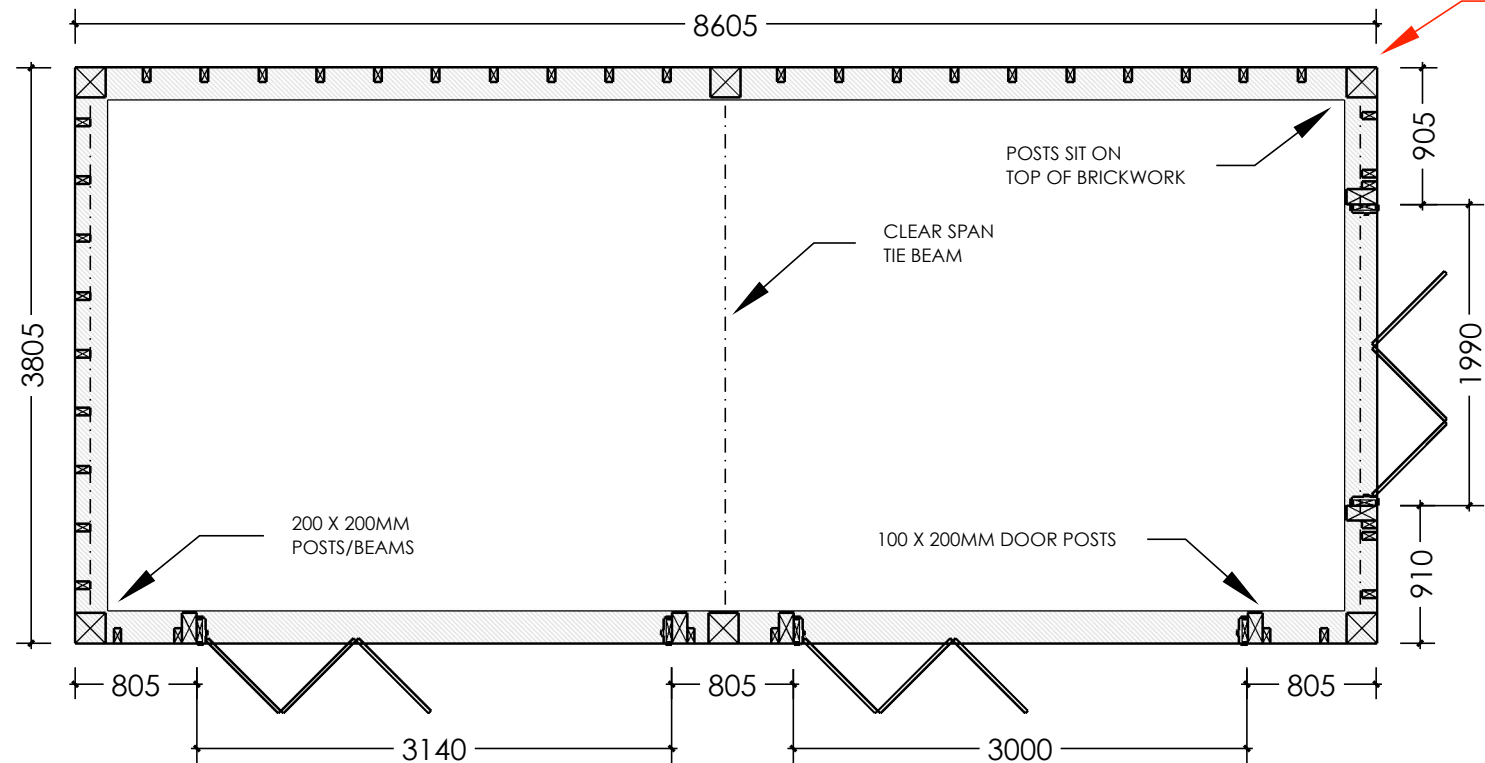

PLAN

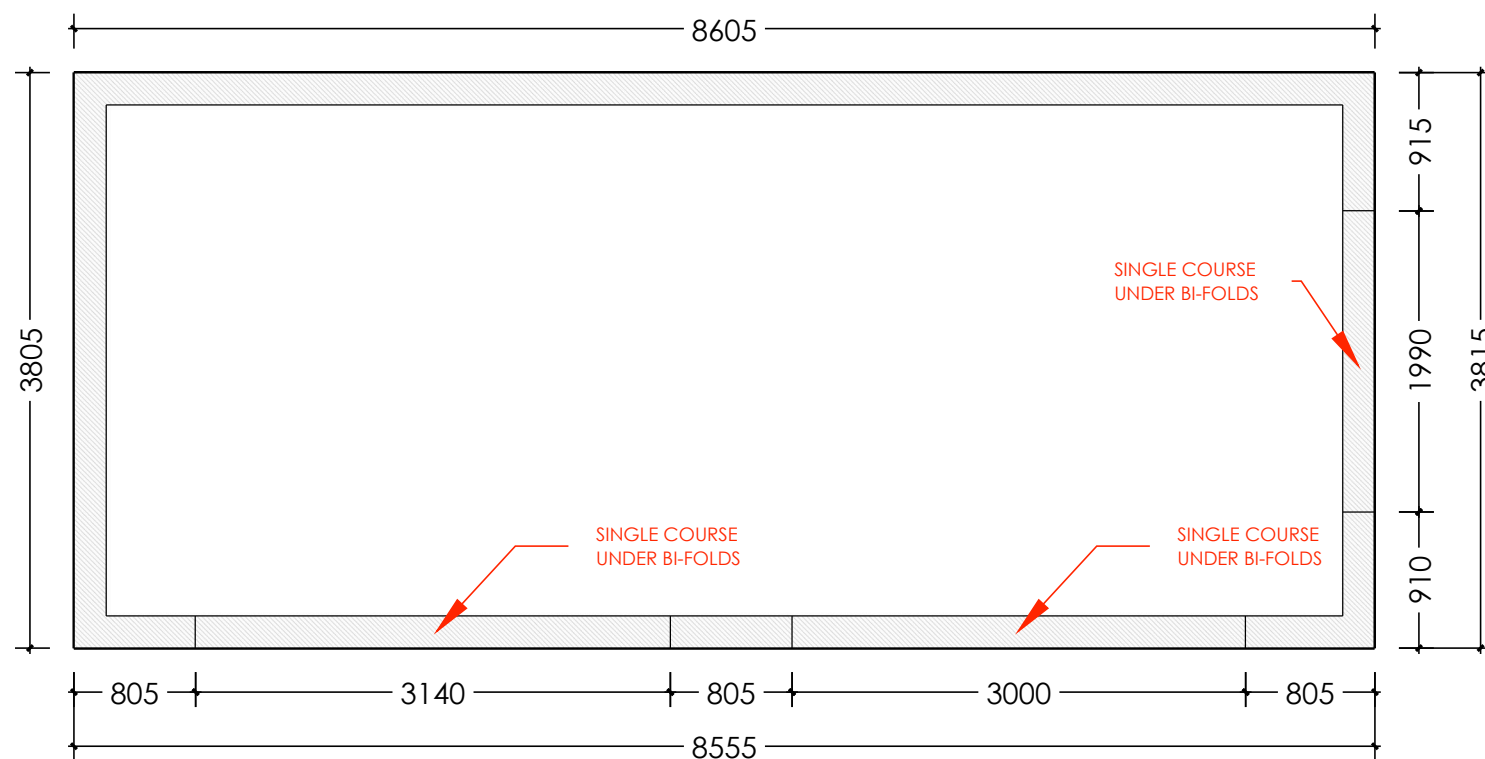

BRICKWORK PLAN

BRICKWORK SPEC:
300MM HIGH (4 COURSES); SINGLE COURSE
HIGH UNDER FRONT BI-FOLDS
TWIN SKIN 225MM WIDE
BRICKWORK TO SIT ON FINISHED
CONCRETE SLAB



PLEASE NOTE:

FOUNDATION SPEC

TO BE CONFIRMED BY GROUND WORKS CONTRACTOR OR
STRUCTURAL ENGINEER

BRICKWORK SPEC:

300MM HIGH (4 COURSES); SINGLE COURSE HIGH
UNDER BI-FOLDS

TWIN SKIN 225MM WIDE

PLEASE NOTE: BRICKWORK NEEDS TO SIT ON TOP OF THE FINISHED
CONCRETE SLAB

FRAME INFORMATION:

TWO BAY FULL HEIGHT FRAME

200 X 200MM POSTS/BEAMS

CLEARANCE UNDER THE MAIN BEAM TO BE 2.2M

35 DEGREE GABLE ENDED ROOF - 4M MAX TO RIDGE

ROOF RAFTERS & STUDWORK TO BE POSITIONED @ 400MM CENTRES

WEATHERBOARD TO BE FIXED WITH A 35MM OVERLAP

PLEASE SEE WWW.FOXFRAMING.CO.UK FOR FULL TERMS, CONDITIONS &
SPECIFICATIONS RELATING TO FRAME MANUFACTURE & ASSOCIATED
GROUND WORKS

DO NOT SCALE FROM THIS DRAWING EXCEPT FOR PLANNING PURPOSES

NOT FOR CONSTRUCTION

© FOX FRAMING DIMENSIONS IN MILLIMETRES PRINT AT A3

Rev No:	Revision:	Date:

LOCATION:	CLIENT:	REV:	SCALE:
	MICHAEL_MCD HERITAGE		1:50 @ A3
DRAWING No:	MCD/001	DATE:	04.10.24
DRAWING TYPE:	DRAWING NAME:		
PLANNING	TWO BAY FULL HEIGHT FRAME; PLAN & SPECIFICATIONS		

