


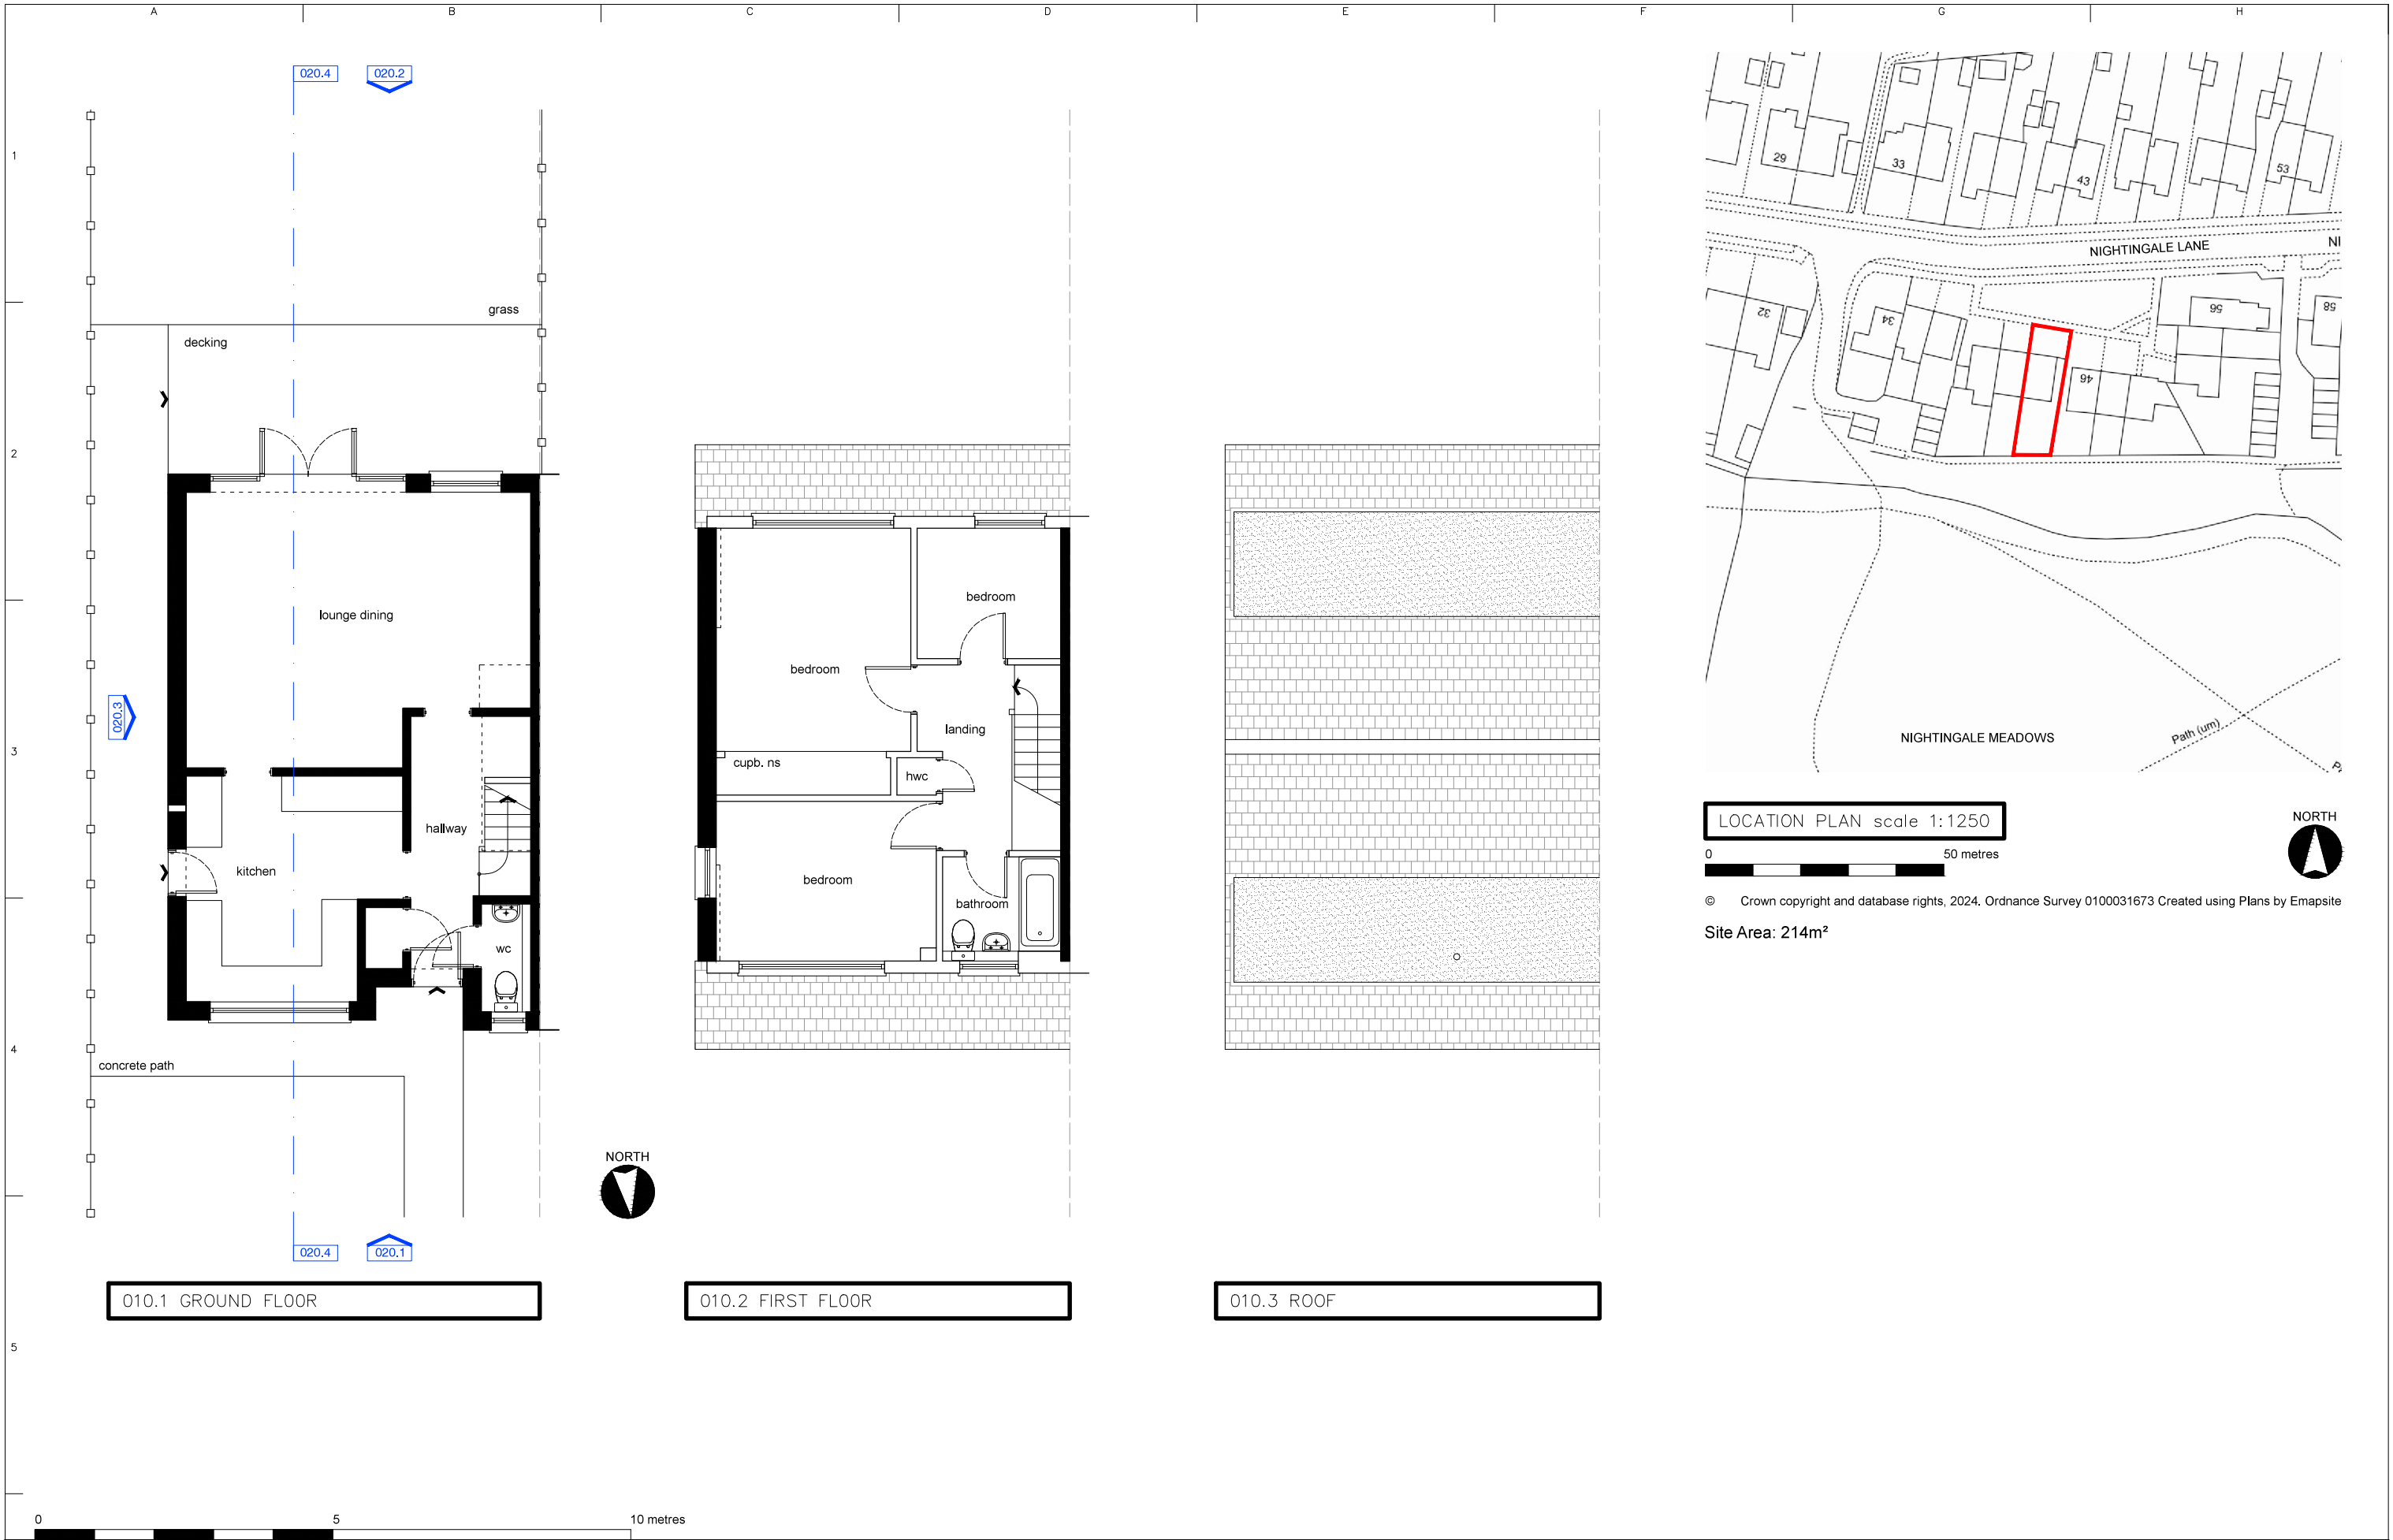

BookerArchitectural Tom Booker tom@tombooker.co.uk 07906 630 565	ALL DIMENSIONS TO BE CHECKED ON SITE this plan is for the purposes intended at the time of issue the author accepts no liability for any other use	Revisions:	project: Rear Extension site: 44 Nightingale Lane, Burgess Hill, RH15 9JJ	drwg no.: 0208/PP/010 rev: / date: 18/03/25 scale: 1:100 @ A3	EXISTING PLANS AND LOCATION PLAN
--	---	-------------------	--	--	--