

GENERAL NOTES


ALL DIMENSIONS TO BE CHECKED ON SITE PRIOR TO COMMENCEMENT OF WORKS - PLEASE REPORT ERRORS OR OMISSIONS TO THE ARCHITECT.

THIS DRAWING HAS BEEN PRODUCED FOR THE PURPOSES OF PLANNING AND BUILDING REGULATIONS APPROVALS ONLY AND IS NOT INTENDED TO BE A FULL WORKING DRAWING.

THIS DRAWING IS TO BE READ IN CONJUNCTION WITH ANY WRITTEN SPECIFICATIONS, SCHEDULES OF WORK AND STRUCTURAL ENGINEER'S DETAILS AS APPROPRIATE.

THIS DRAWING IS THE COPYRIGHT OF PUMP HOUSE DESIGNS AND ANY FURTHER REPRODUCTION OF THE PLAN IS NOT PERMITTED WITHOUT OBTAINING PRIOR CONSENT.



© CROWN COPYRIGHT 2025 - LICENCE NO. 100032237

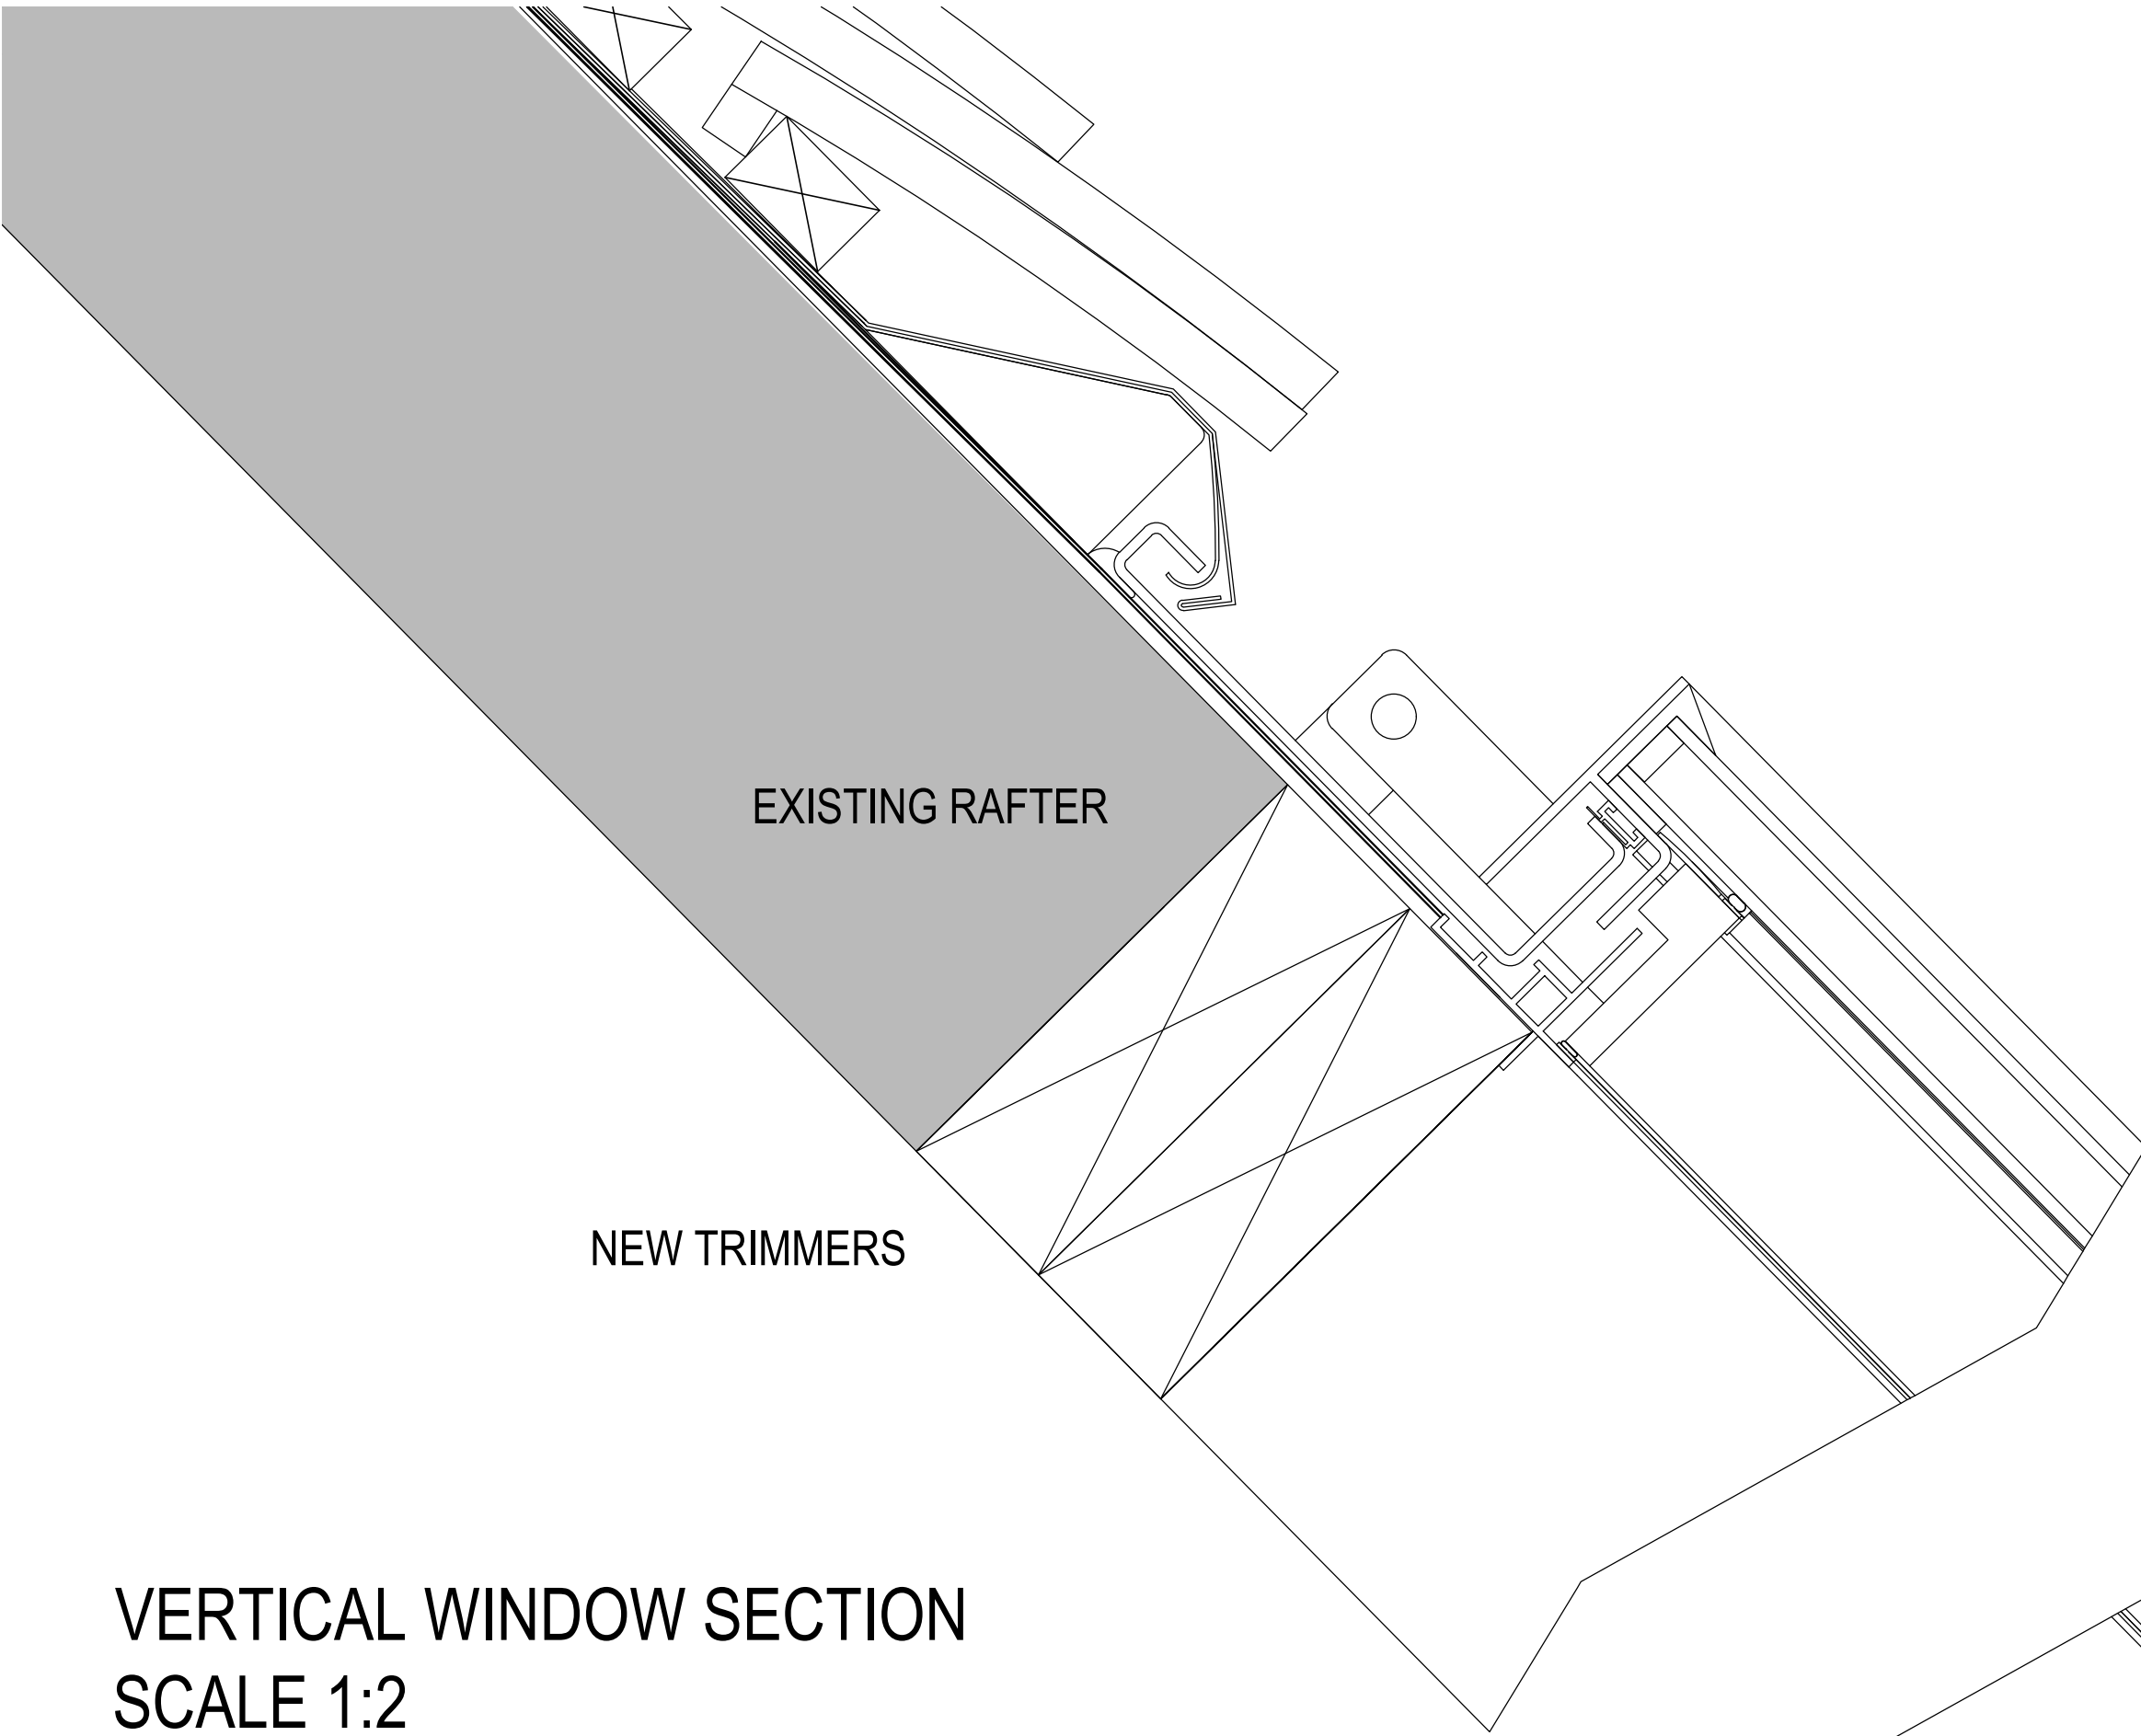



NEW TRIMMERS

EXISTING RAFTER

VERTICAL WINDOW SECTION
SCALE 1:2

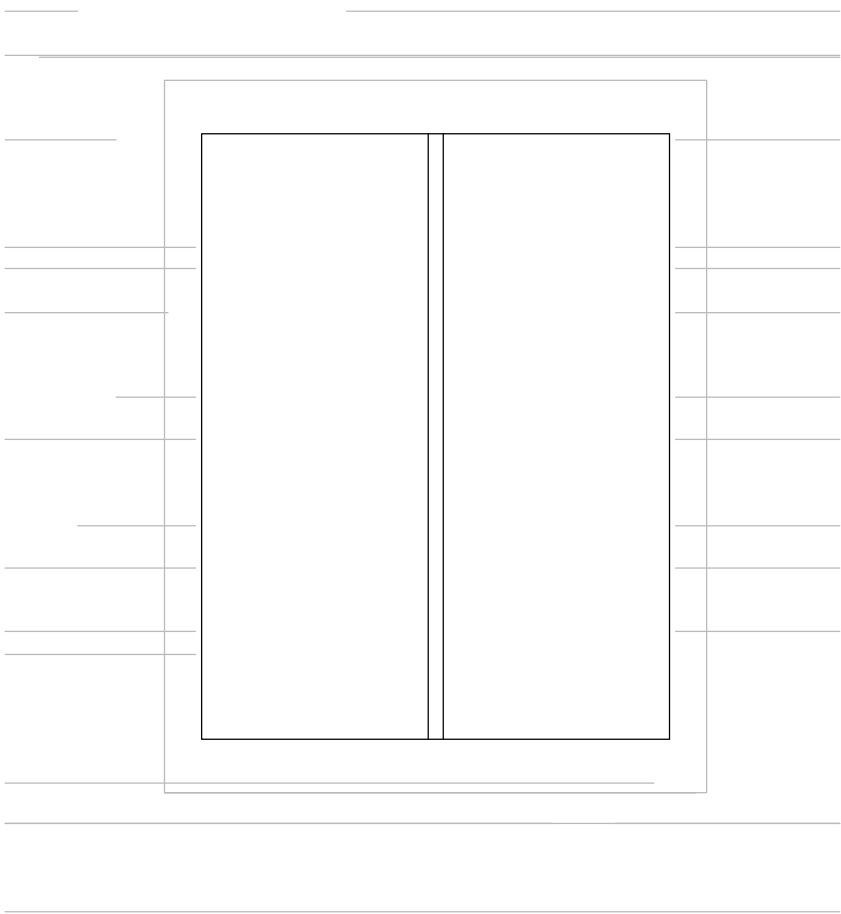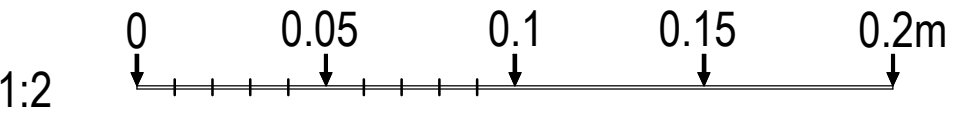


ROOFLIGHTS TO BE CR14-2
(THE ROOFLIGHT COMPANY)

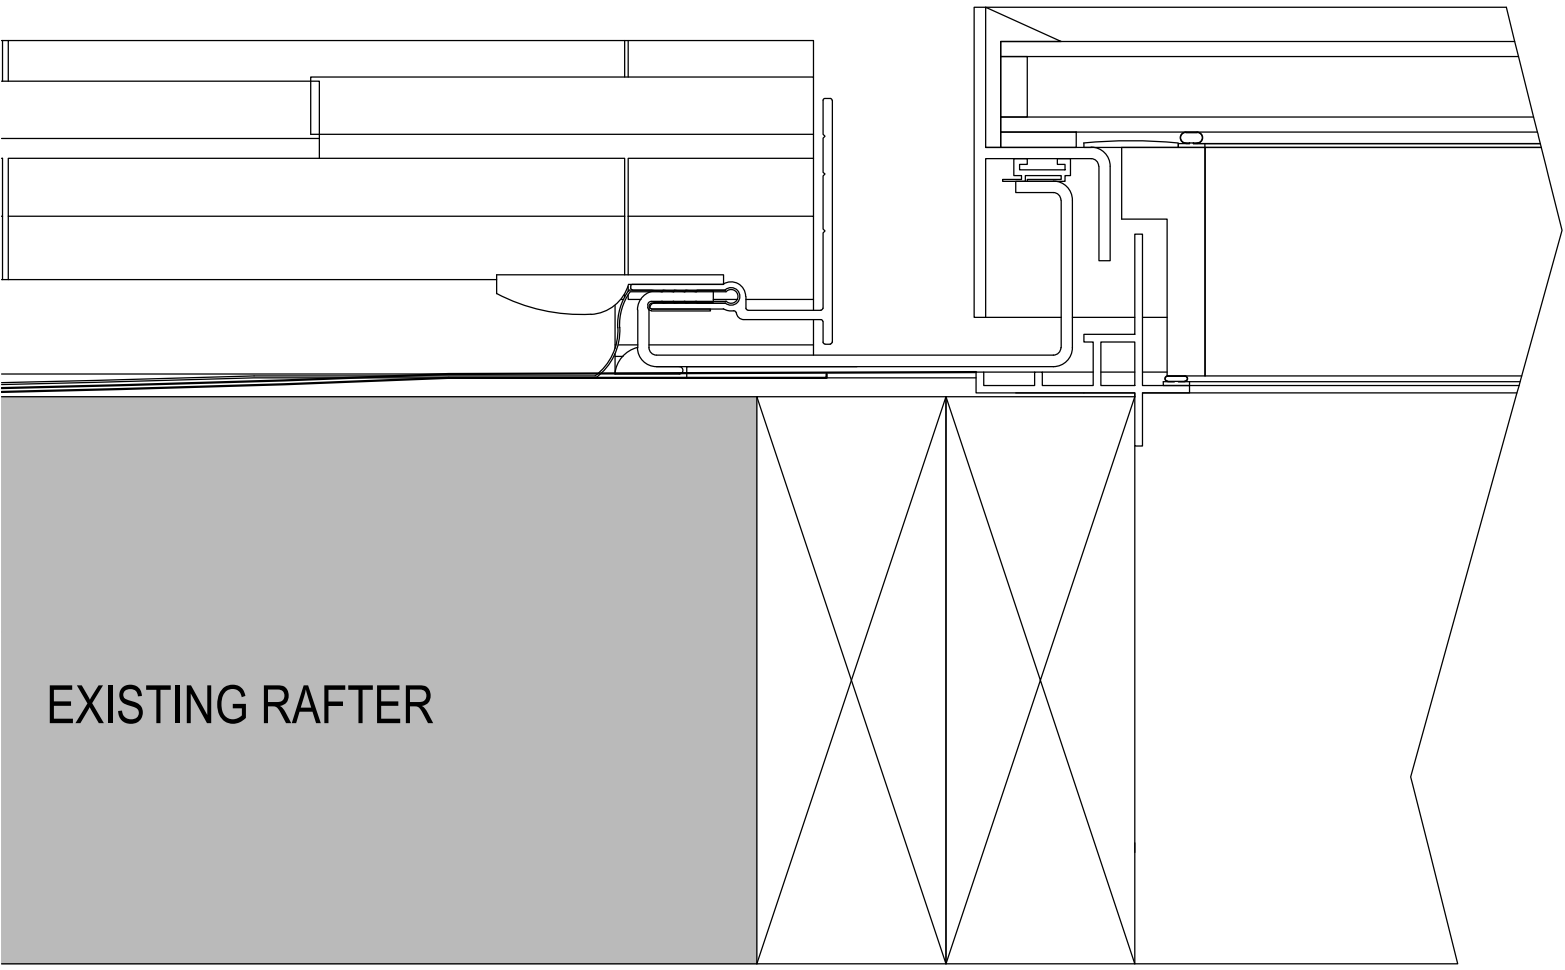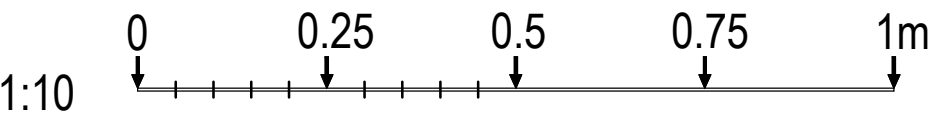


NEW TRIMMERS


HORIZONTAL WINDOW SECTION
SCALE 1:2

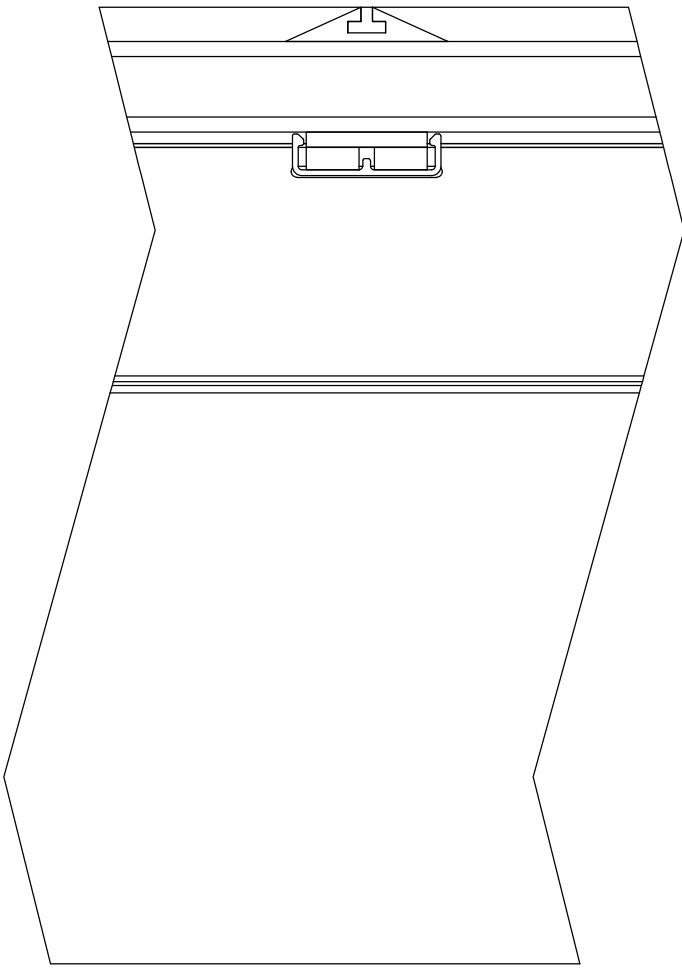

NEW TRIMMERS

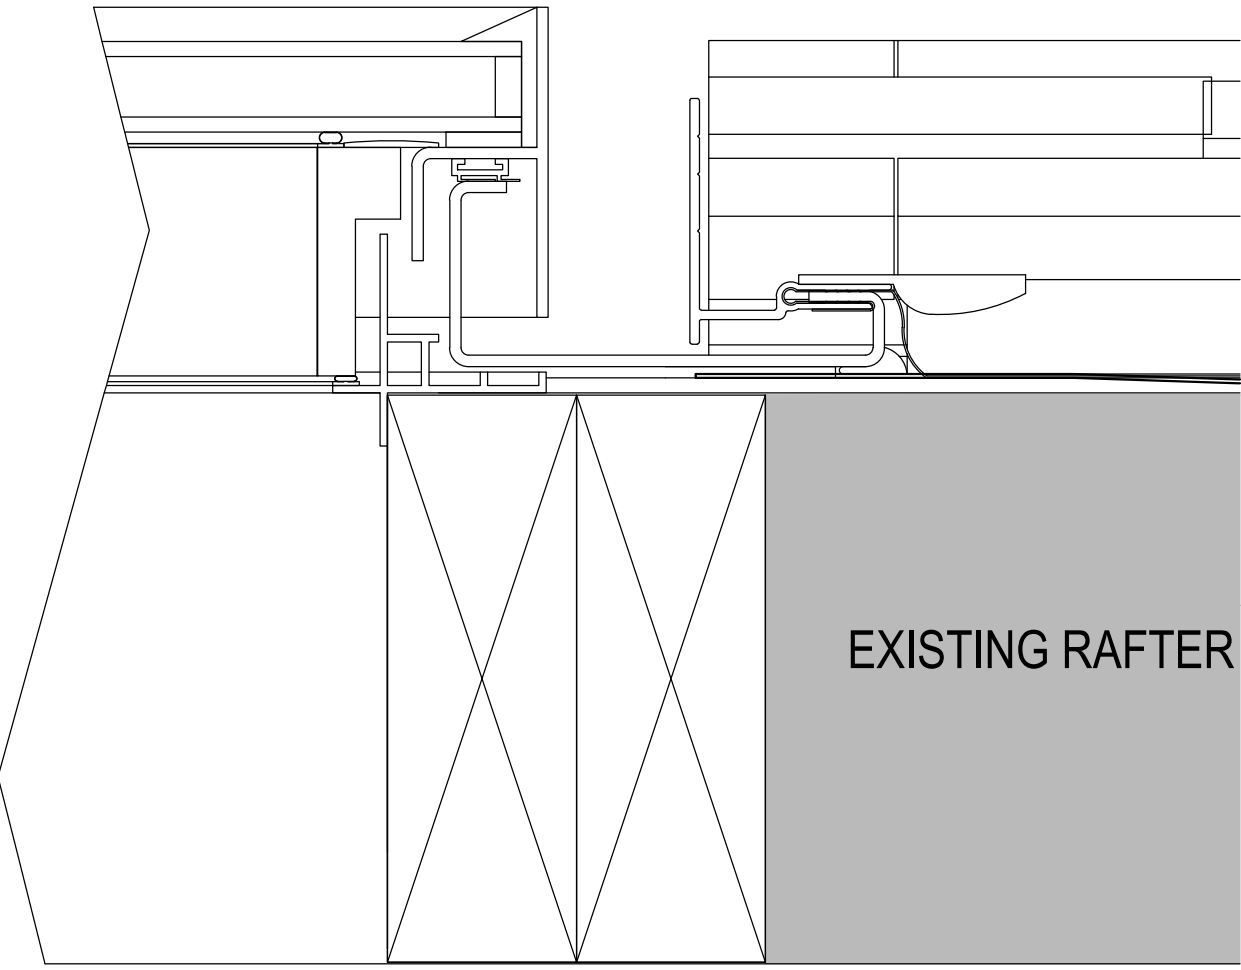


EXISTING RAFTER

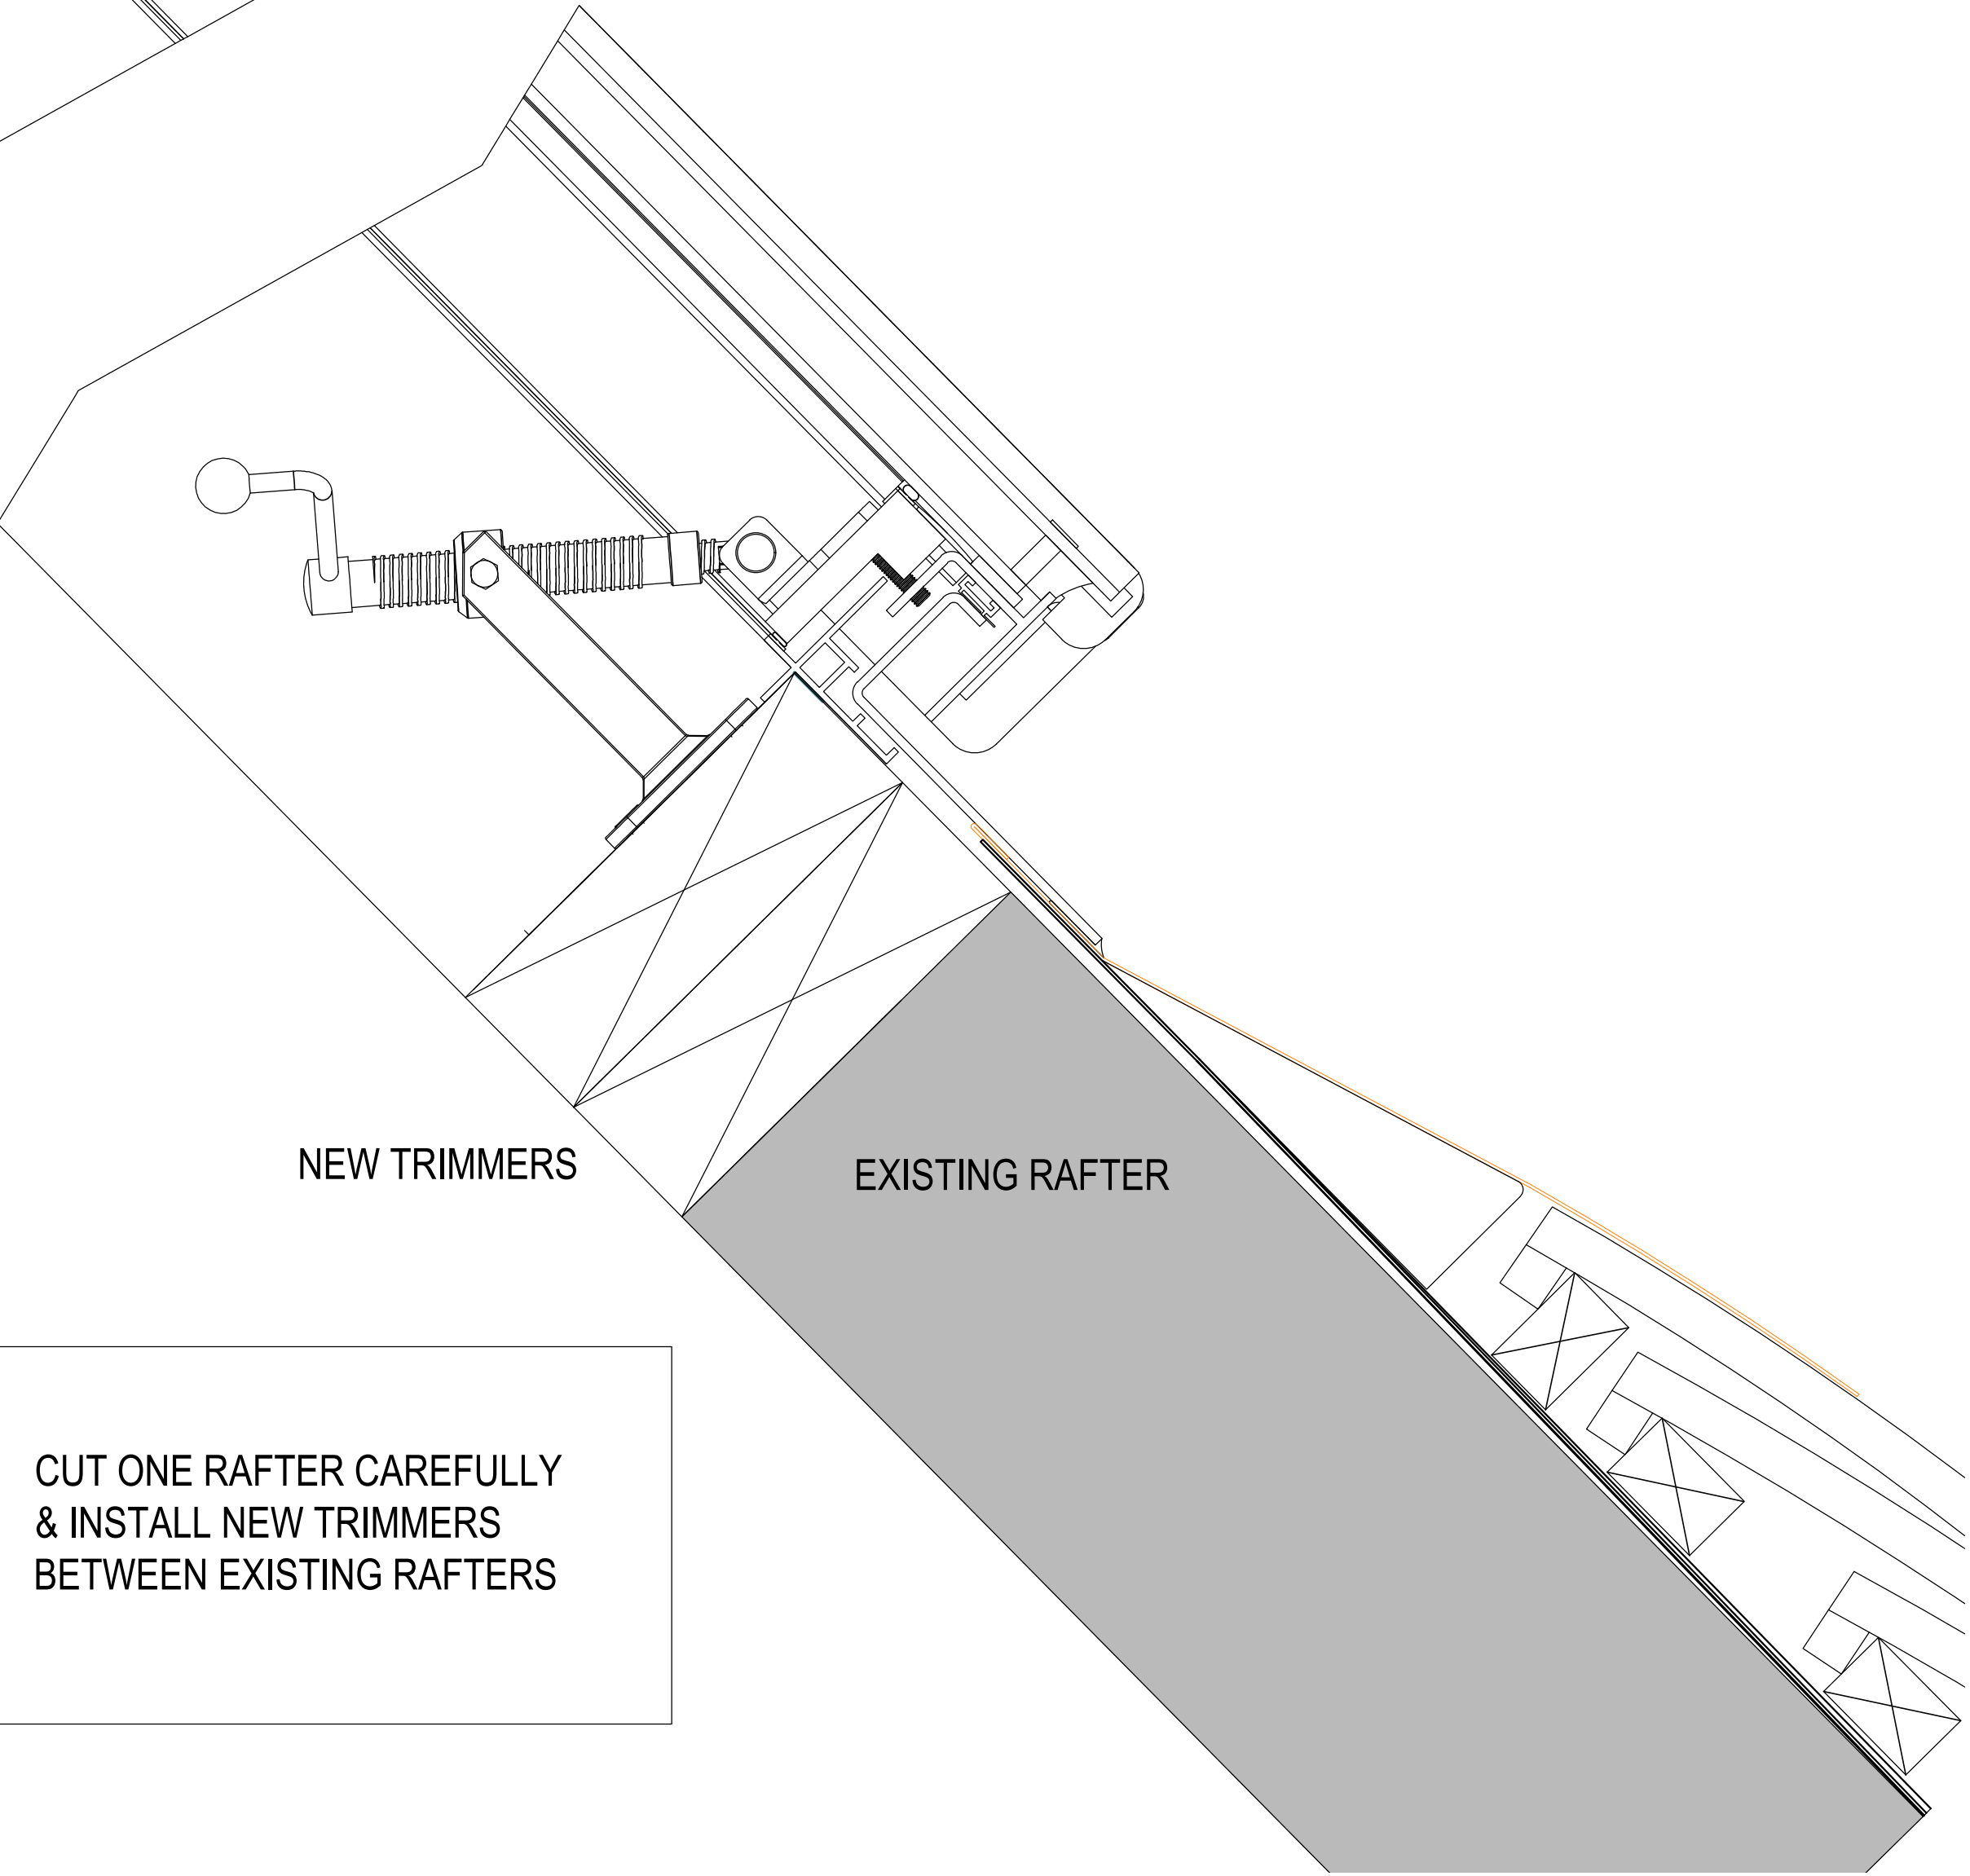


NEW TRIMMERS

EXISTING RAFTER

CUT ONE RAFTER CAREFULLY
& INSTALL NEW TRIMMERS
BETWEEN EXISTING RAFTERS

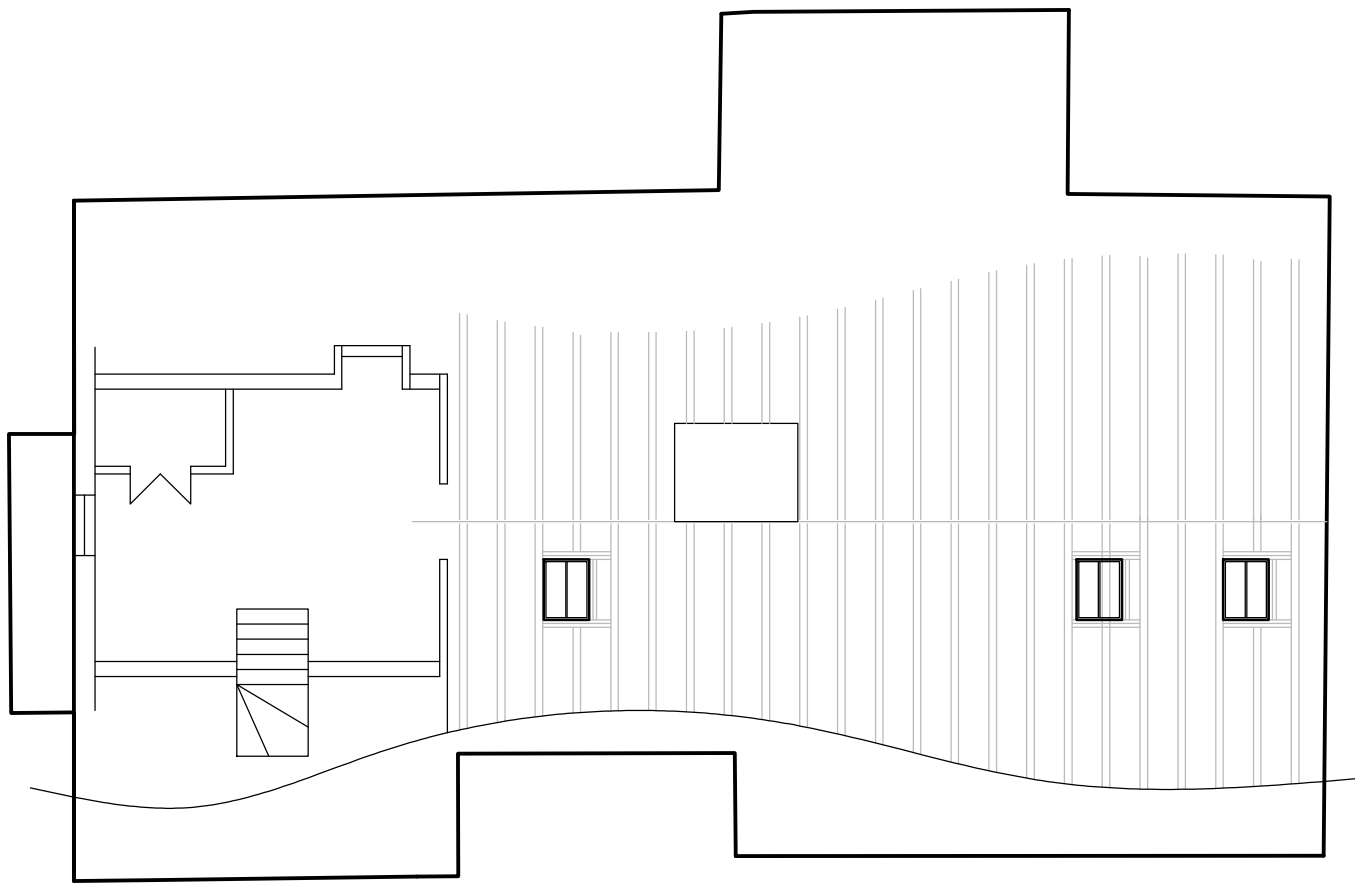

DIAGRAMATIC
ROOF LAYOUT

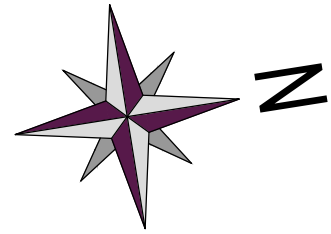

B	AMENDED	MC	6/1/25
A	REV	BY	DATE

PUMPHOUSE DESIGNS

Architectural & Interior Design Consultants

01424 871120 info@pumphousedesigns.co.uk

CLIENT

Mr D Hall

PROJECT

YE WHITE HARTE INNE
SOUTH STREET
CUCKFIELD
RH17 5LA

DRAWING

CONSERVATION ROOFLIGHT JOINERY DETAILS

FIRST ISSUE NOV 24 DRAWN BY MRG SCALE @ A1 1:2 & 1:10

DRAWING NO.

8151 / 2 / A