



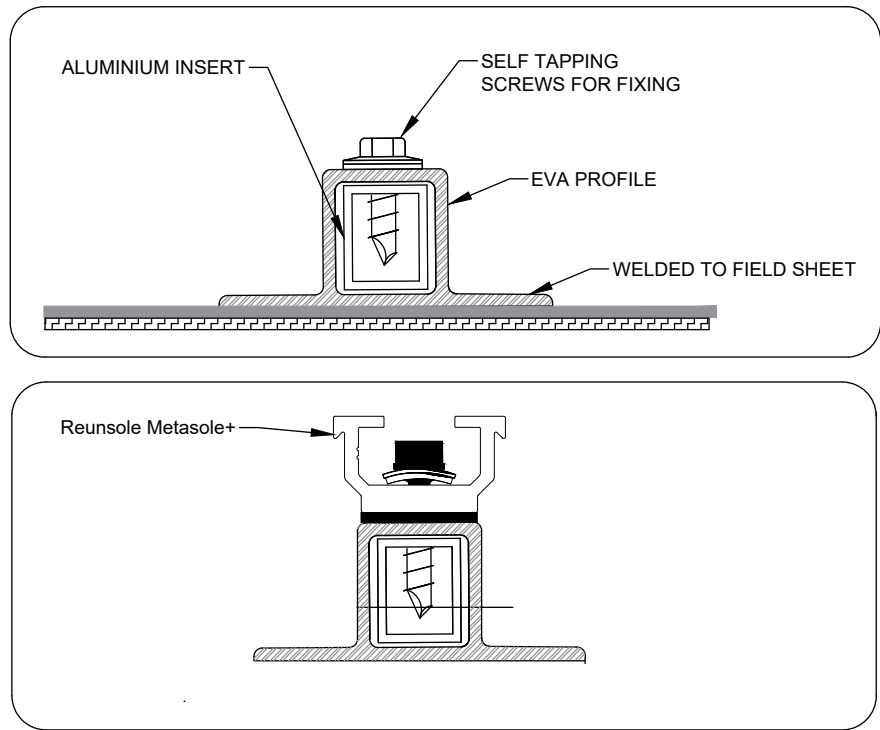

KEY:

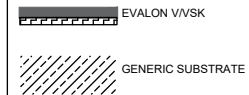

Notes:

Description:

SOLAR FIX PROFILE

This is a standard generic detail and should be used for reference purposes only, and not form part of a specification document.

PRODUCT: ALWITRA
EVALON V/VSK

Drawing Date: JUNE 2021

Scale: NTS

Drawing No:	Rev.	Sheet
EVA STD-12.1	2	1 / 1



PV Solar Array - TGEscapes Installation

Grey Alwitra Evalon Single-Ply Roofing Membrane



Note: All information included in this drawing is extracted from manufacturer's technical library and supplied herein for information only.

TG ESCAPES
modular eco-buildings

Unit A, Dutton Road, Aldermans Green, Coventry, CV2 2LE
E: info@tgescapes.co.uk W: www.tgescapes.co.uk
© 2024 TG Escapes Ltd.

Client : S&C Slatter
Project : Burgess Hill Centre for Outdoor Sport.
Northern Arc, Burgess Hill. BN6 9LE
Title : PV System Fixing Detail
Status : B. REGS PRELIM

Scale : at A3
Date : 24/04/2024
Drawn : HW
Checked : MG

Dwg No. : 158

Rev :

Revision number

Drawn Date Chkd