



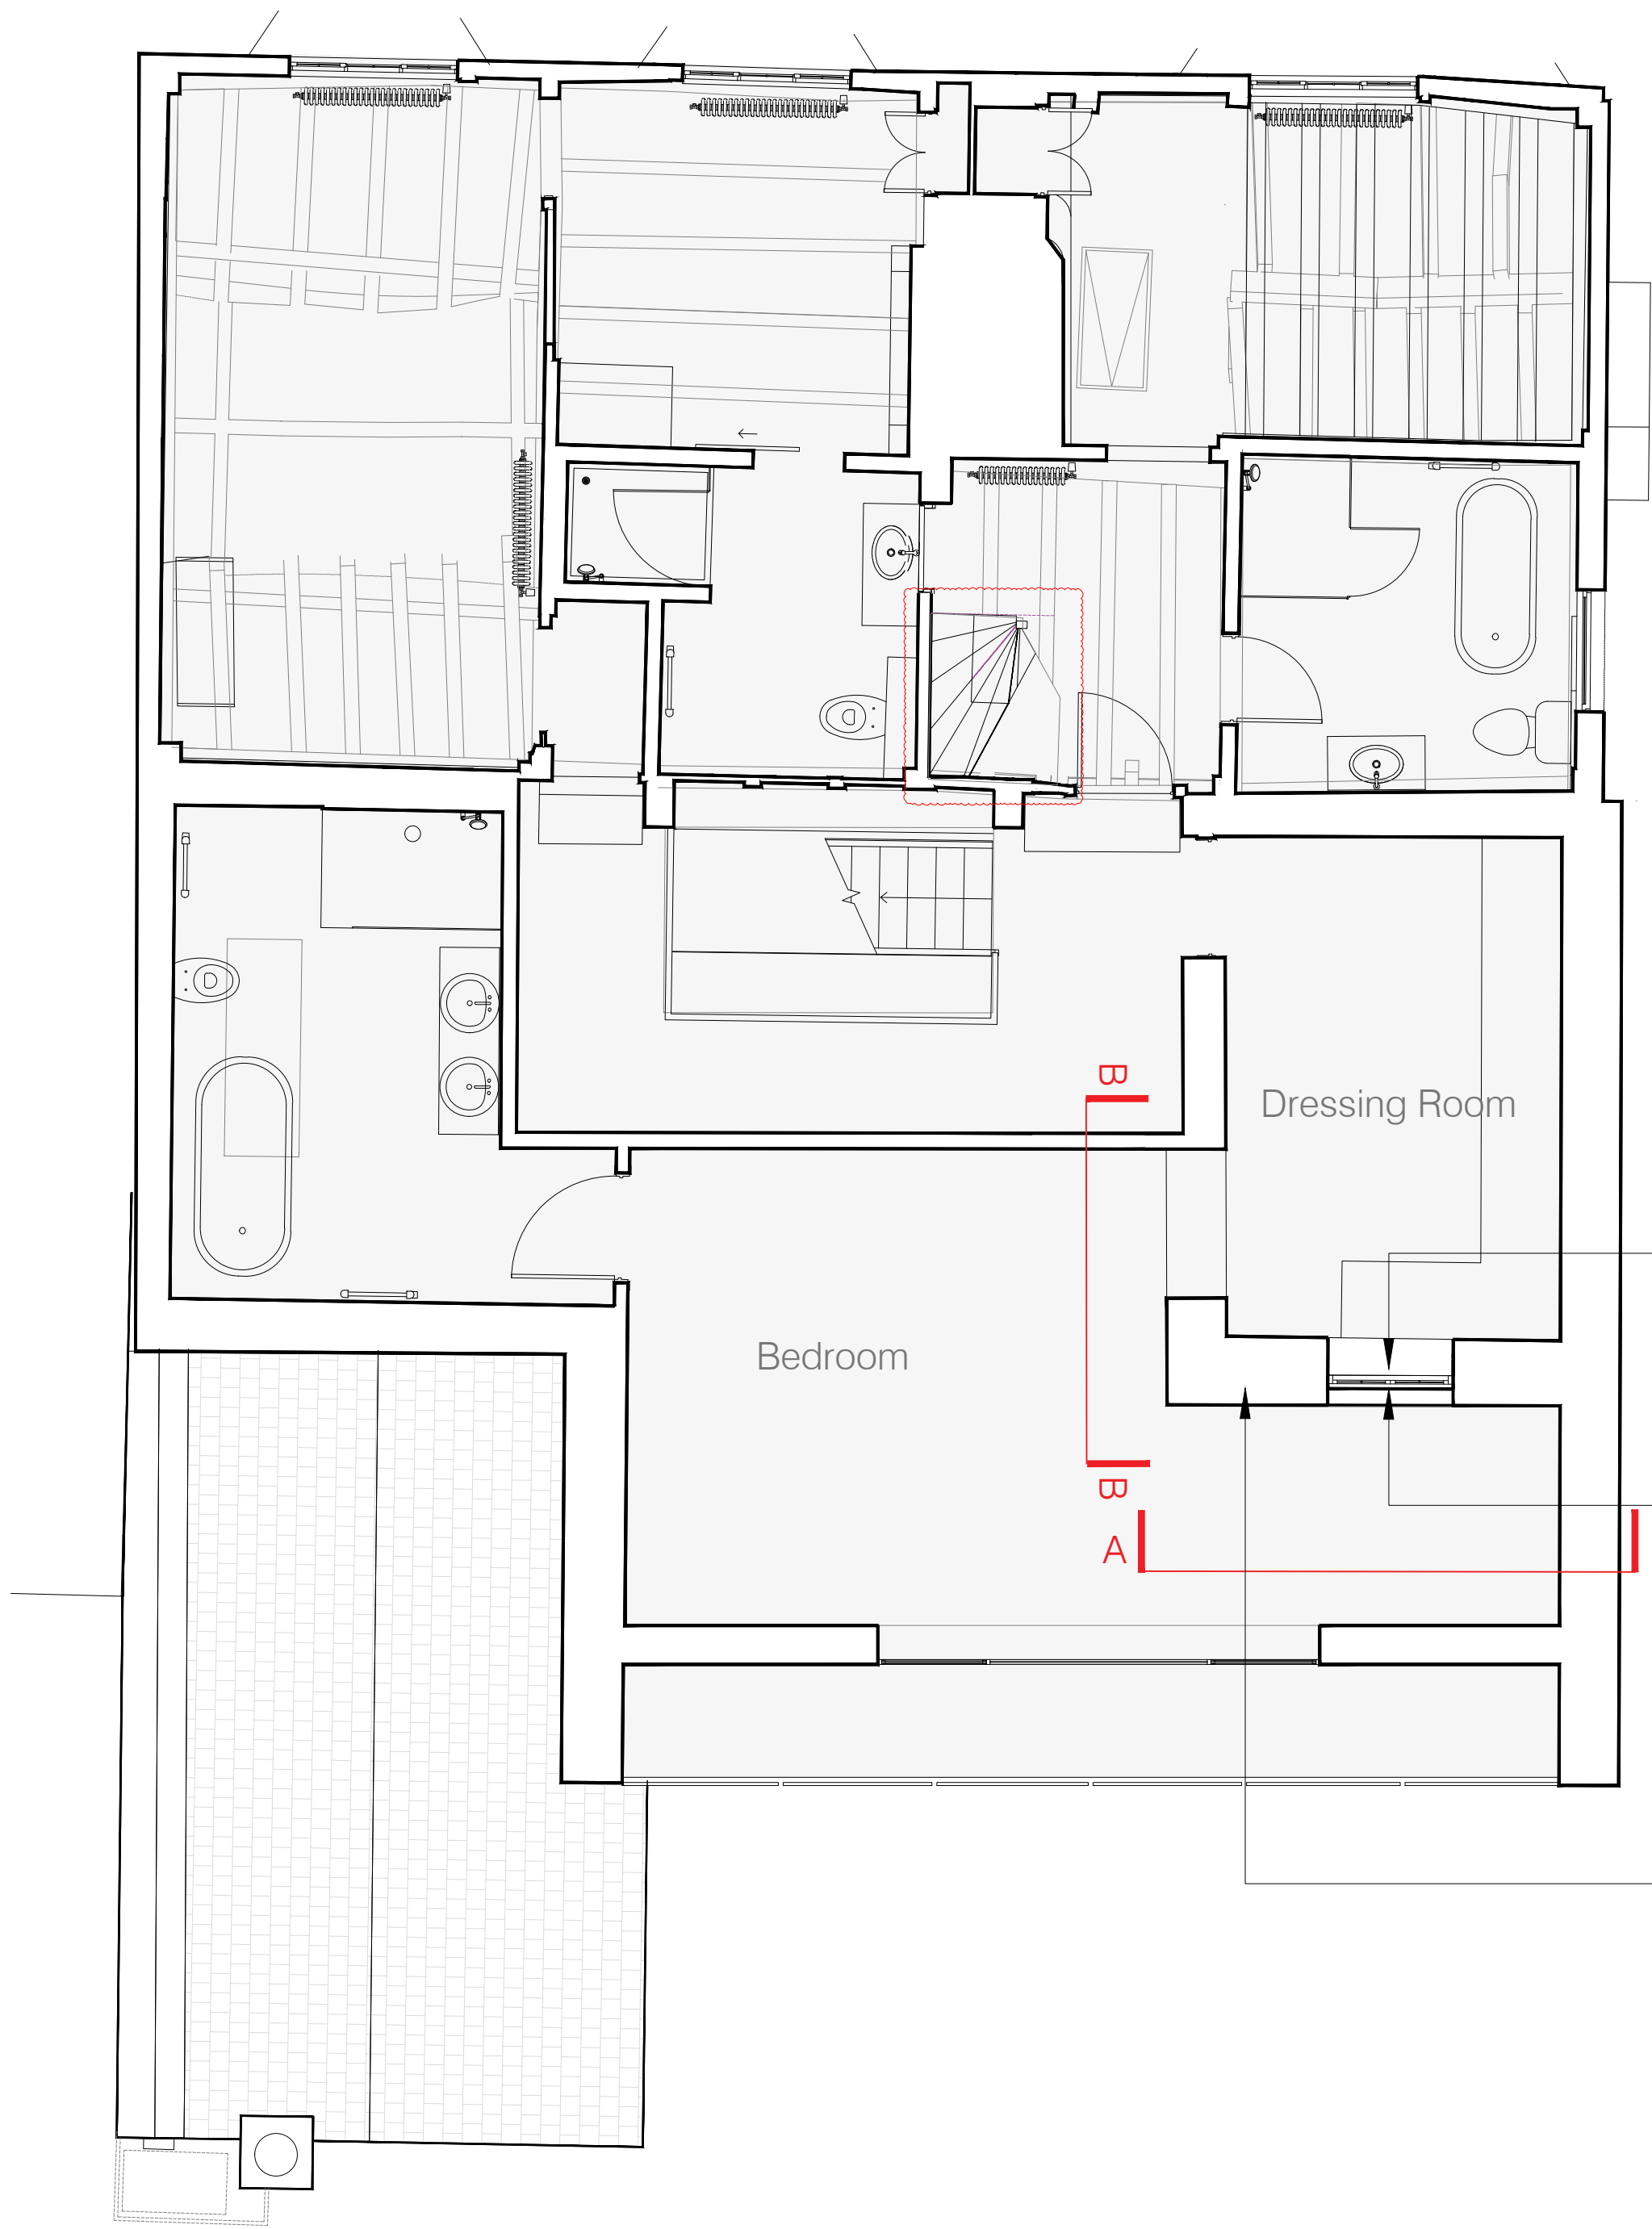


KEY PLAN - FIRST FLOOR Scale 1:50@A1, 1:100:A3

- Diffused LED lighting strip to be installed around perimeter of window on bedroom site to allow window to be illuminated as a feature
- Gothic style casement window to be revealed internally. Window to be refurbished and painted to match existing colour scheme. Backlit with frosted glass film SXJ-0597 Isoline Frost by GlassFilms being carefully applied to the face of the glass
- 1830s gabled wall of the historic outrigger to be exposed as an internal brick wall at first floor level.
- Pointing to be re-done with lime mortar to ensure longevity




Photograph of the historic brickwork gable wall before it was covered

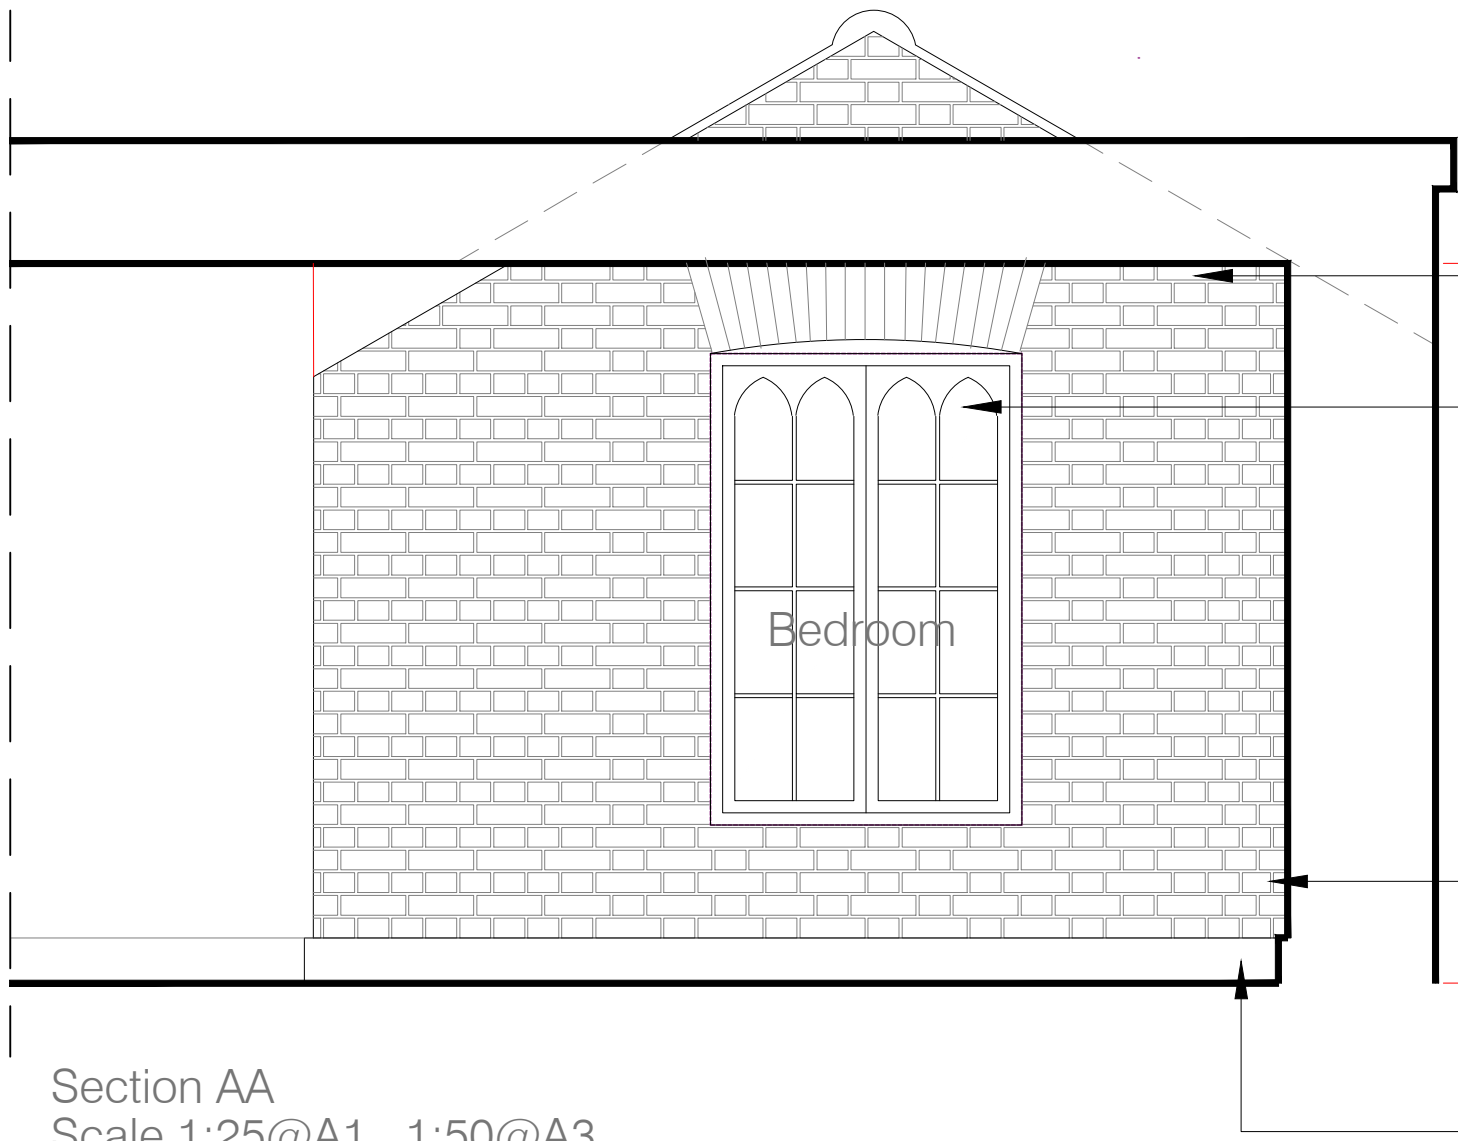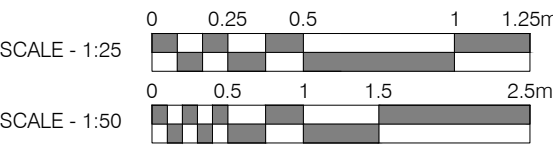

Section AA
Scale 1:25@A1 , 1:50@A3

- Pointing to be re-done with lime mortar to ensure longevity
- Gothic style casement window to be revealed internally. Window to be refurbished and painted to match existing colour scheme. Backlit with frosted glass film SXJ-0597 Isoline Frost by GlassFilms being carefully applied to the face of the glass
- 1830s gabled wall of the historic outrigger to be exposed as an internal brick wall at first floor level
- Existing skirting to be retained

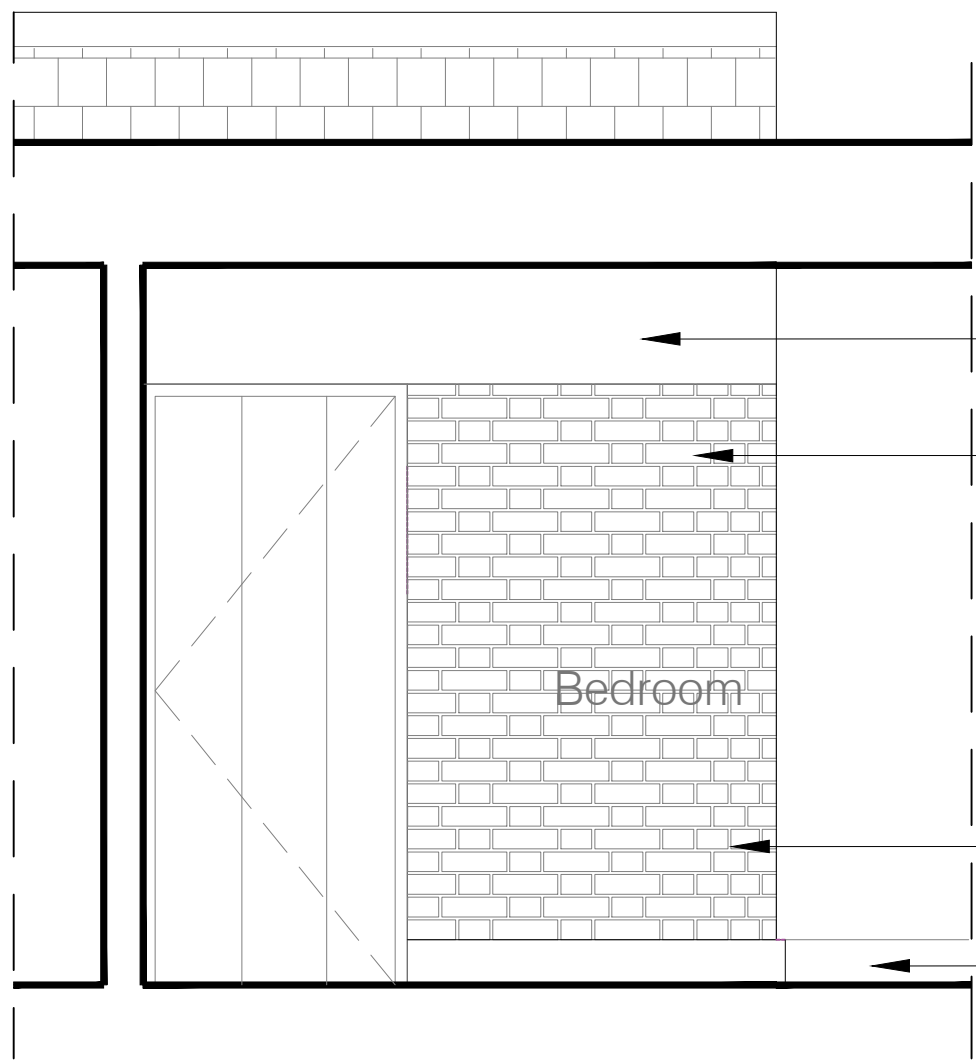

Section BB
Scale 1:25@A1 , 1:50@A3

- Wall painted white
- 1830s gabled wall of the historic outrigger to be exposed as an internal brick wall at first floor level
- Pointing to be re-done with lime mortar to ensure longevity
- Existing skirting to be retained

NOTE
DRAWINGS TO BE READ IN CONJUNCTION WITH SUBMITTED DESIGN&ACCESS STATEMENT AND HERITAGE STATEMENT MATERIALS INSTALLED IN ACCORDANCE WITH THOSE OUTLINED IN CONDITION #9 OF APPROVAL DM/23/1605

Rev.	Comments:	By:	Date:
A	Amendments as clouded.	KN	Nov 25

Do not scale this drawing All dimensions must be checked on site
All rights reserved. No reproduction in any material form is permitted without consent.

LISTED BUILDING CONSENT

Client:
Mr. Simon Dougall

Project Title:
107 High St, Lindfield, Haywards Heath, West Sussex, RH16 2HR

Drawing Title:
Detail Drawings:
Exposed Gable Wall

Scale:
1:25@A1
1:50@A3

Date:
Apr 25

Drawn:
KN

Checked:
KW

kyson
Studio

28 Scrutton Street
London
UK
EC2A 4RP

T: +44(0) 20 7247 2462
E: enquiries@kyson.co.uk
W: www.kyson.co.uk

Project No.:
900-25

Drawing No.:
5003

Revision:
A