



View 1



View 2




View 3



View 4



View 5

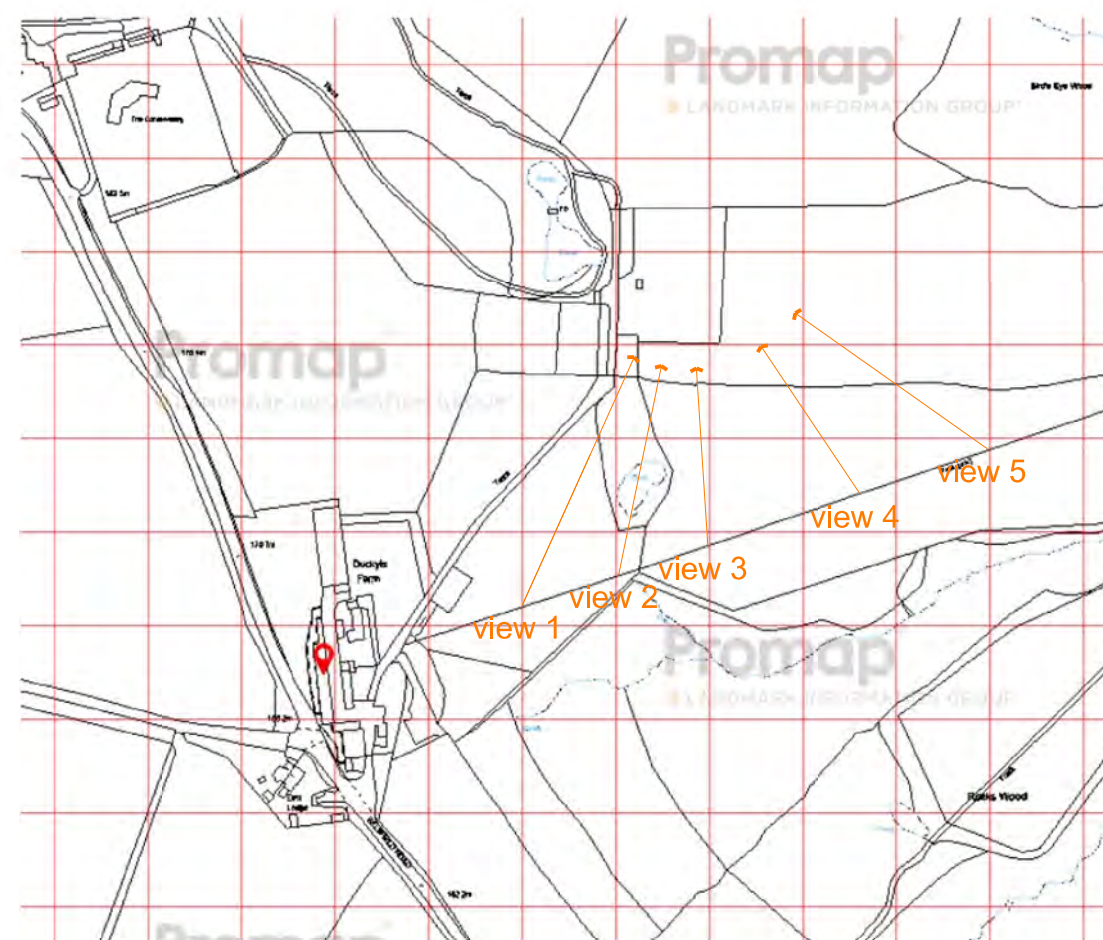

- Outline of Proposed Large Barn
- Outline of Proposed Small Barn

Footpath

DUCKYLS FARM, EAST GRINSTEAD, RH19 4QY

Views From Public Footpath

G M L Architects

UNIT 3,1-4 Christina Street, London, EC2A 4PA
Tel: 020 7729 9595 Fax: 020 7729 1801 info@gmlarchitects.co.uk

SCALE: NTS
ISSUED FOR: PLANNING
FIRST ISSUED: FEBRUARY/2026
DRAWN BY:PC CHECK BY: NM

5117/PA/16