




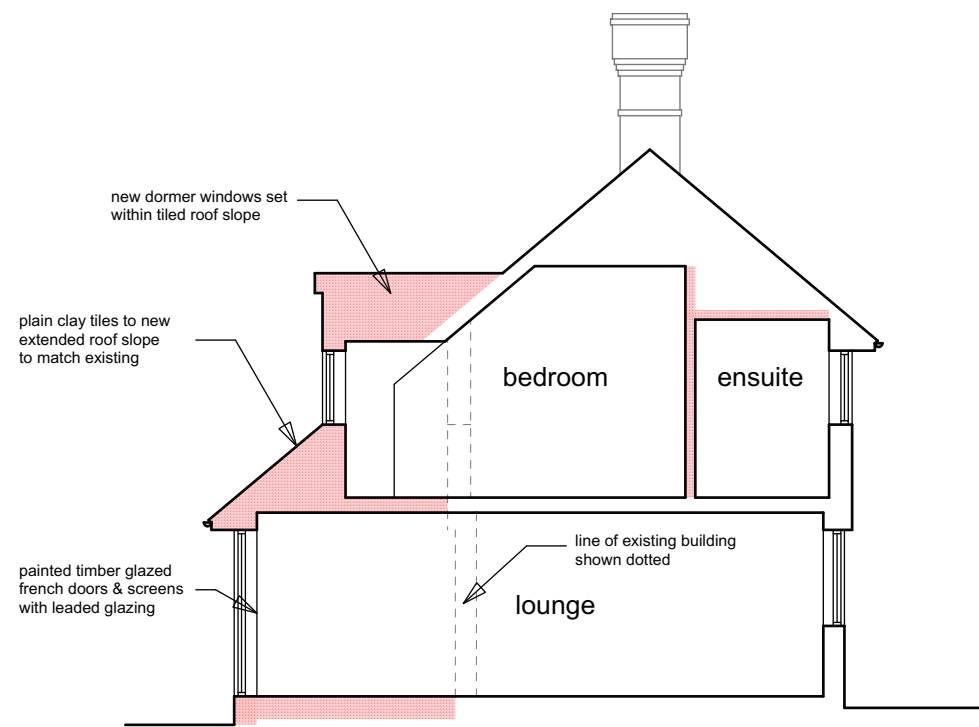


TYPICAL SECTION A-A as proposed

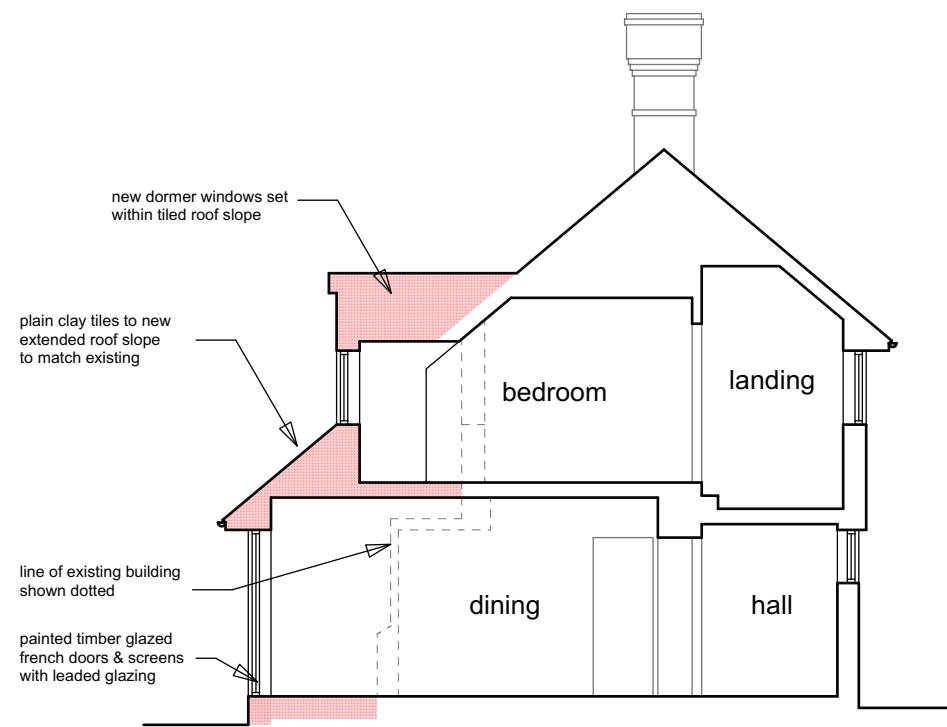


TYPICAL SECTION B-B as proposed

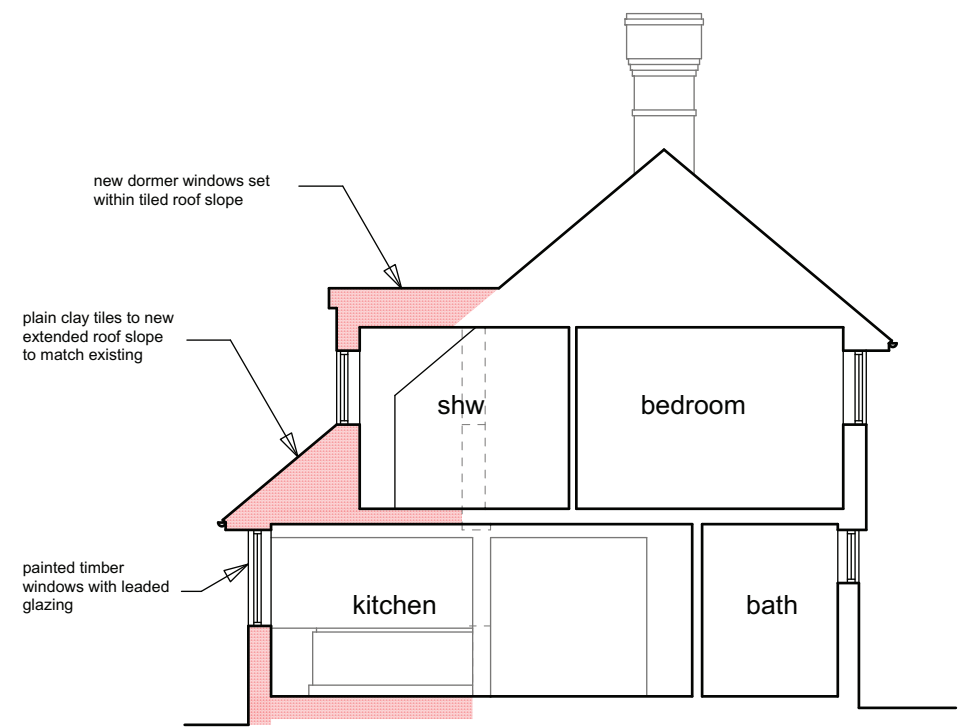

TYPICAL SECTION C-C as proposed

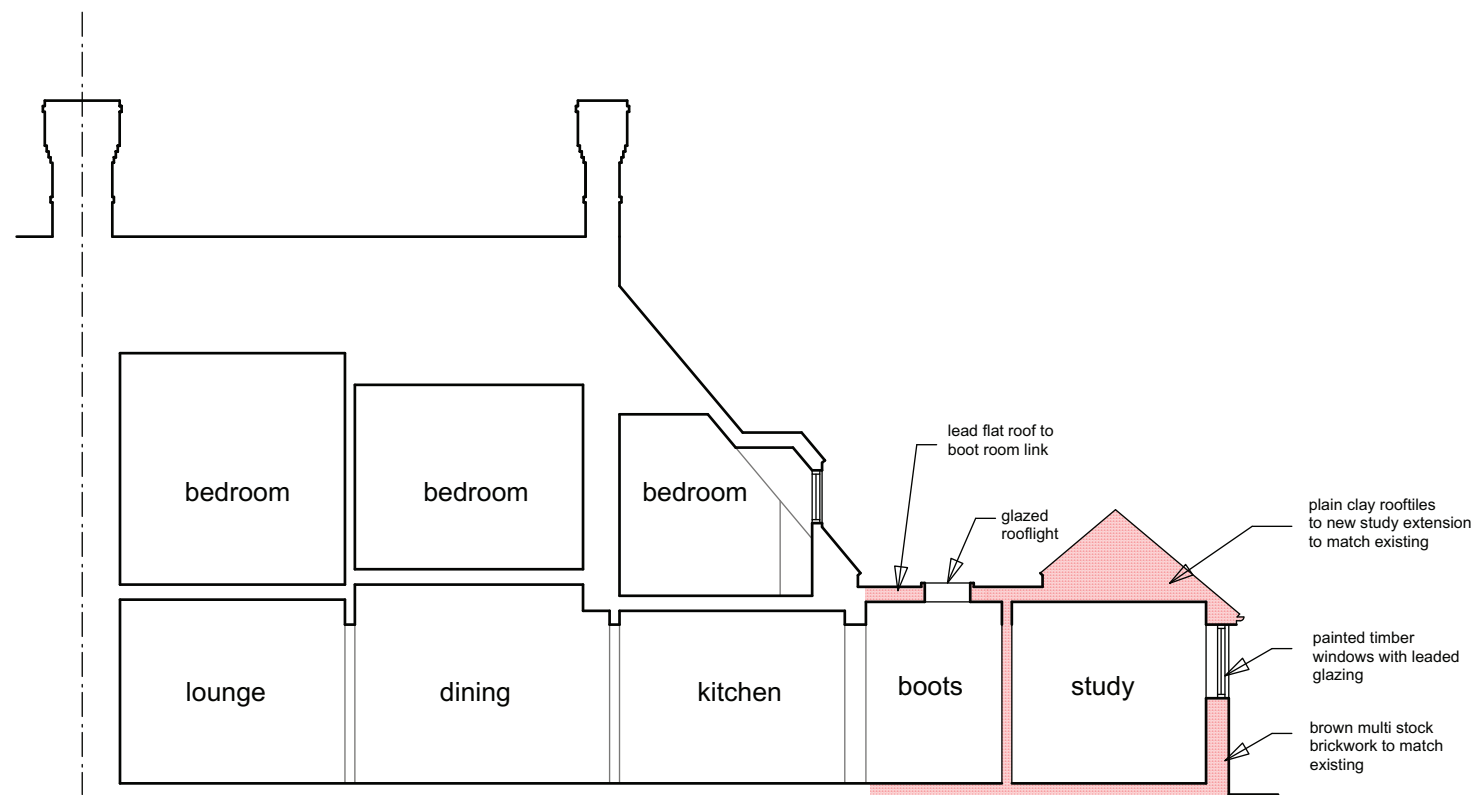

TYPICAL SECTION C-C as proposed

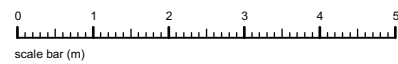

client: James Greeley	project: 1 Stoaches Cottages Freshfield Lane Danehill RH17 7HQ	scale: 1:100 @ A3 date: Feb 26 drawn: MW	drawing title: Scheme Proposals drawing no: SC - PR 04	
------------------------------	---	---	---	--