





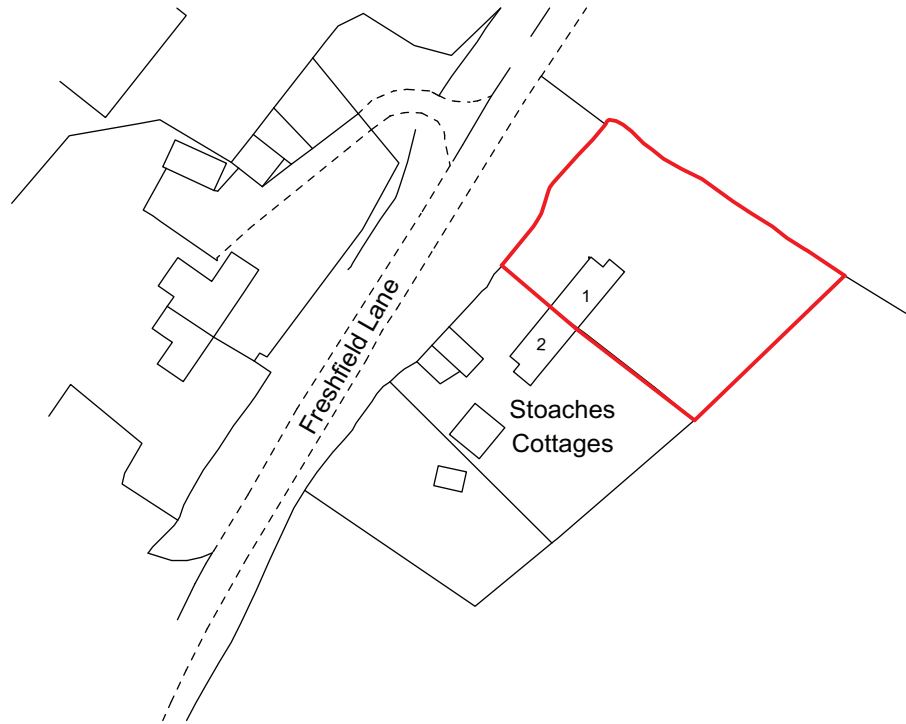


Ordnance Survey (c) Crown Copyright 2021. All rights reserved. Licence number 100022432

LOCATION PLAN scale 1:1250

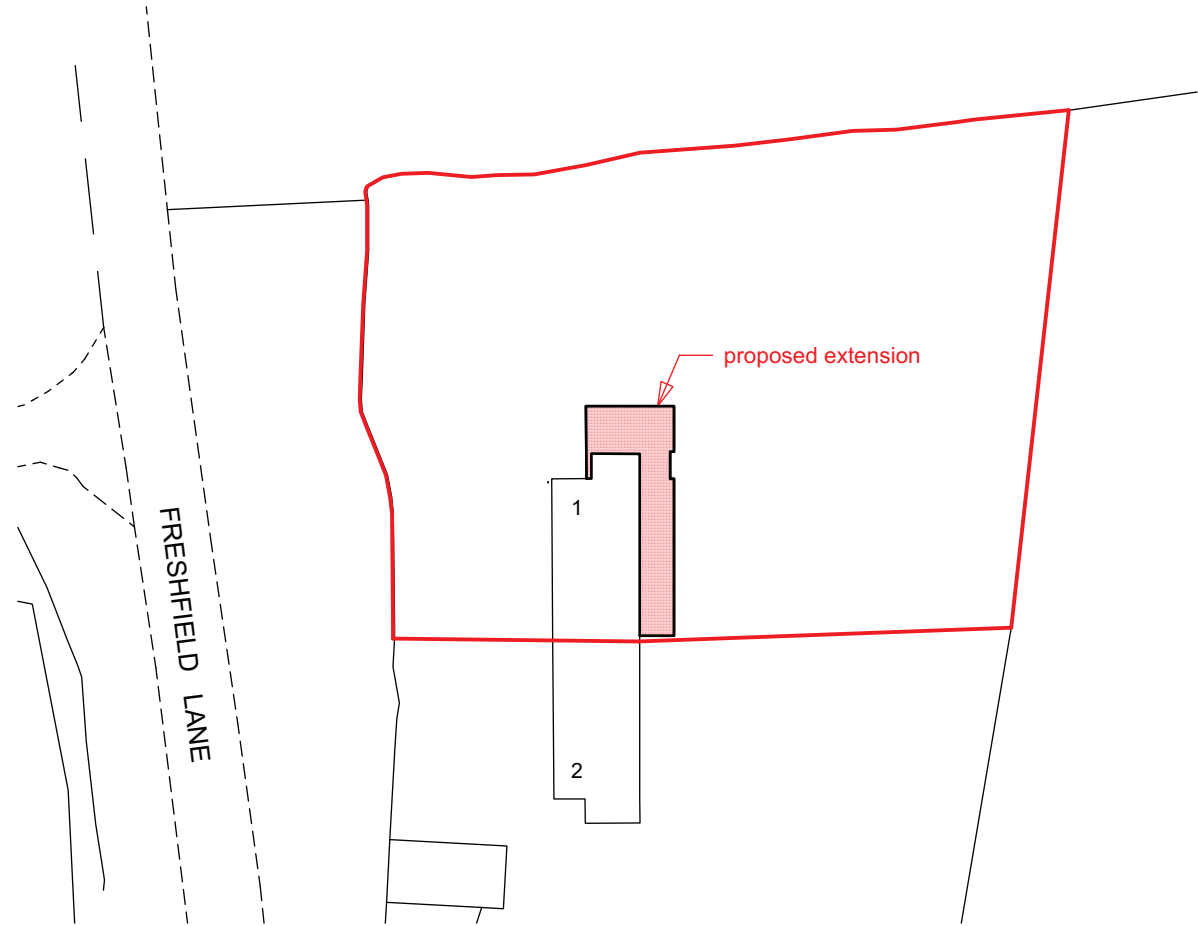

BLOCK PLAN scale 1:500

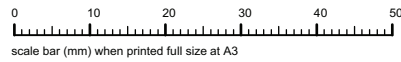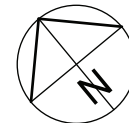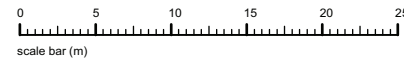

client: James Greeley

project: 1 Stoaches Cottages
Freshfield Lane
Danehill
RH17 7HQ

scale: 1:100 @ A3

date: Feb 26

drawn: MW

drawing title: Scheme Proposals

drawing no: SC - PR 01