




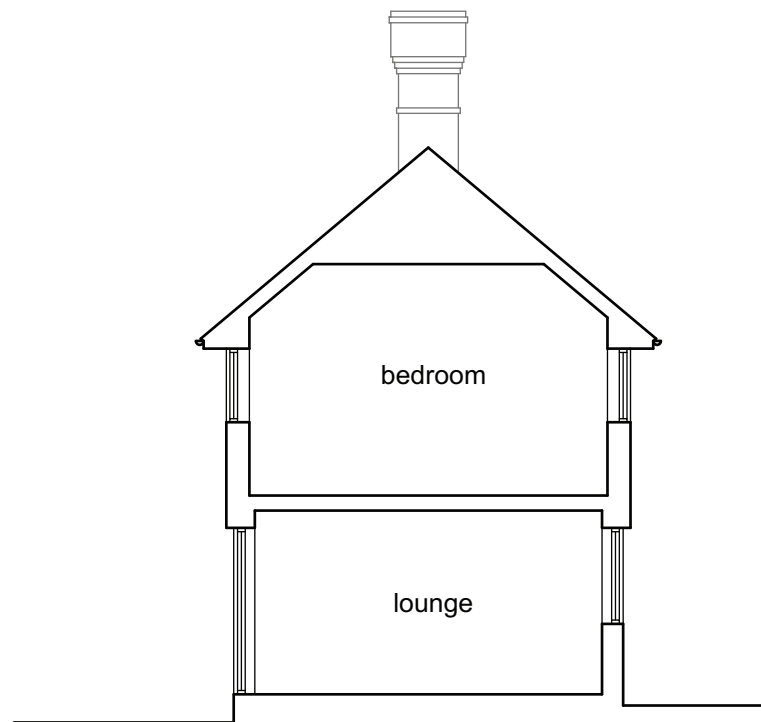


TYPICAL SECTION A-A as existing

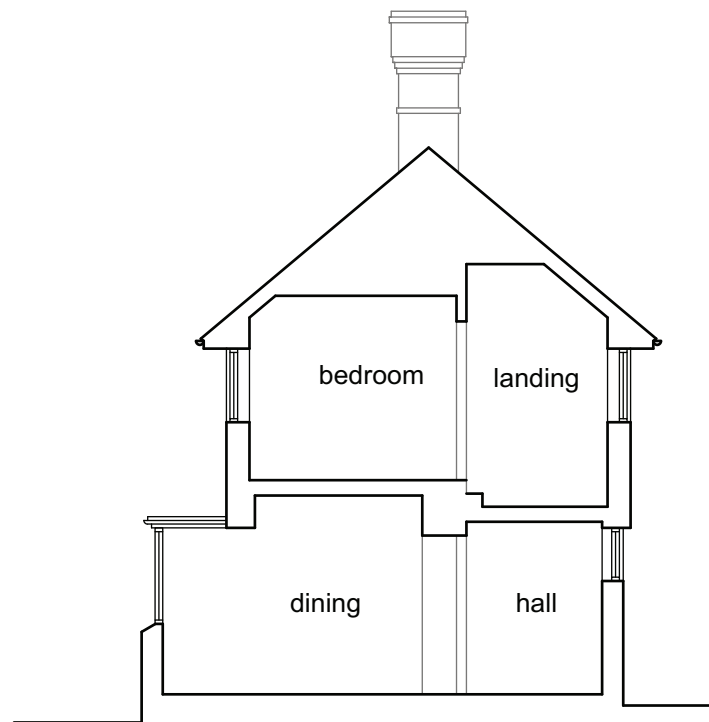


TYPICAL SECTION B-B as existing

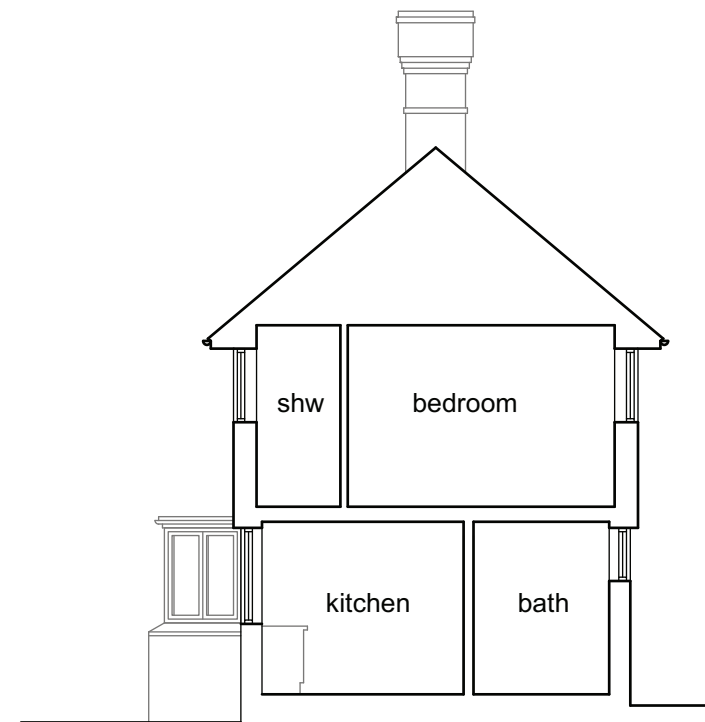

TYPICAL SECTION C-C as existing

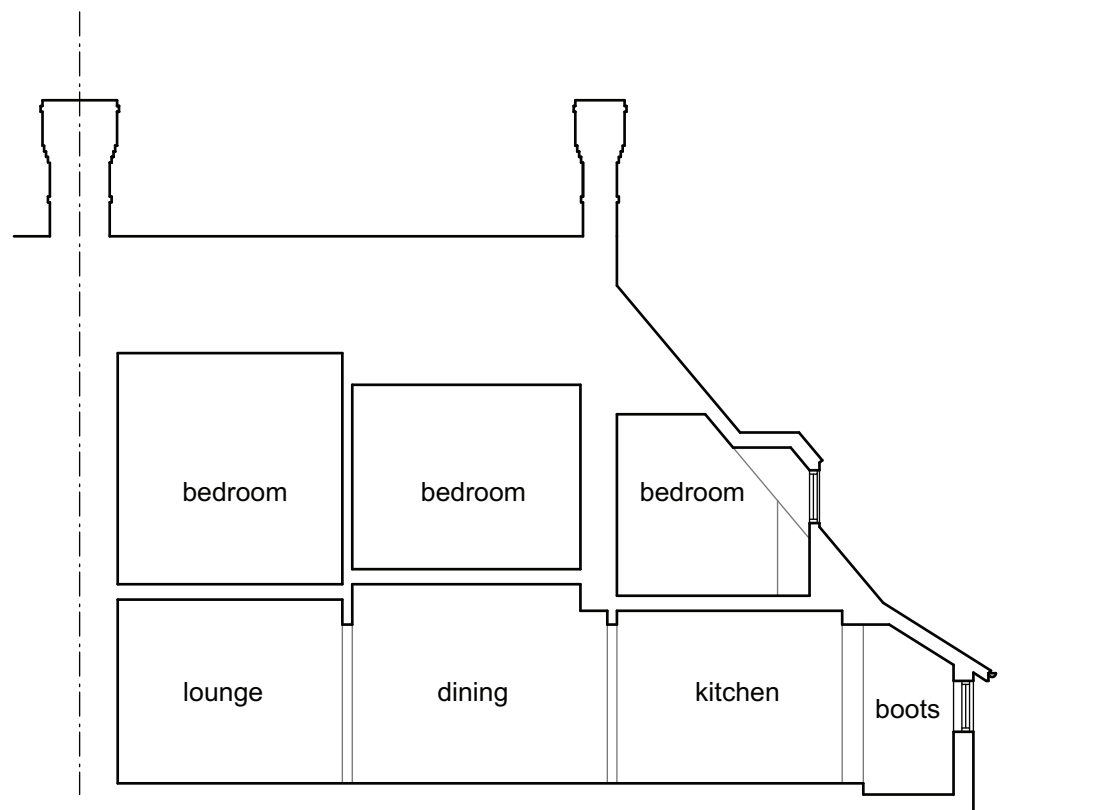

TYPICAL SECTION C-C as existing

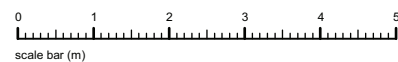

client: James Greeley	project: 1 Stoaches Cottages Freshfield Lane Danehill RH17 7HQ	scale: 1:100 @ A3 date: Feb 26 drawn: MW	drawing title: Premises as Existing drawing no: SC - EX 04	
------------------------------	---	---	---	--