

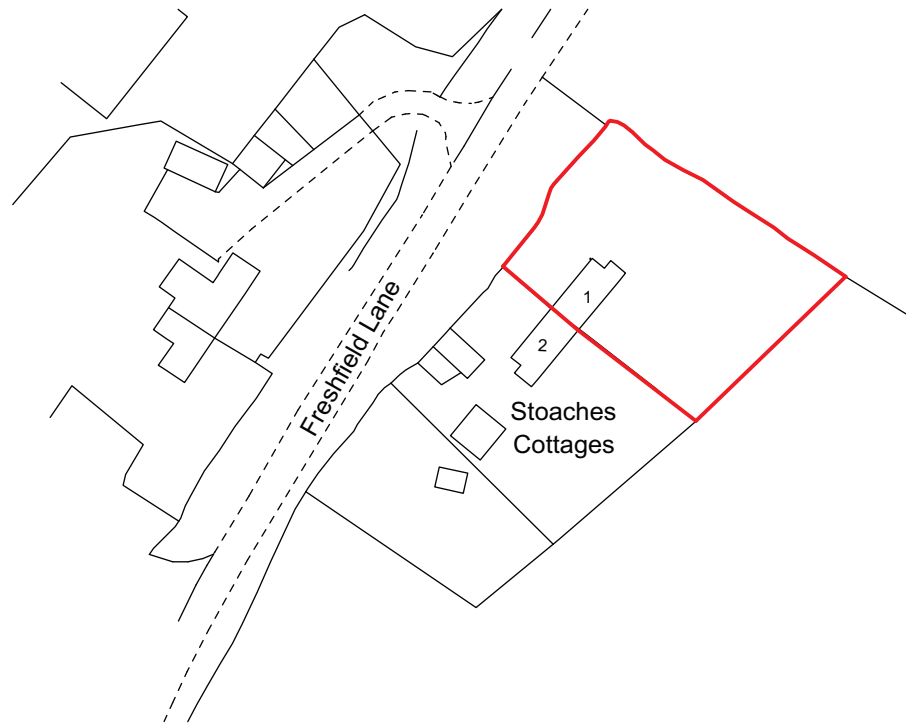




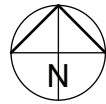


Ordnance Survey (c) Crown Copyright 2021. All rights reserved. Licence number 100022432

LOCATION PLAN scale 1:1250

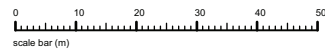

BLOCK PLAN scale 1:500

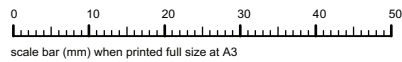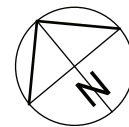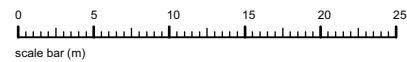

client: **James Greeley**

project: **1 Stoaches Cottages
Freshfield Lane
Danehill
RH17 7HQ**

scale: **1:100 @ A3**

date: **Feb 26**

drawn: **MW**

drawing title: **Premises as Existing**

drawing no: **SC - EX 01**