


Block Plan: Fowlers, Broxmead Lane

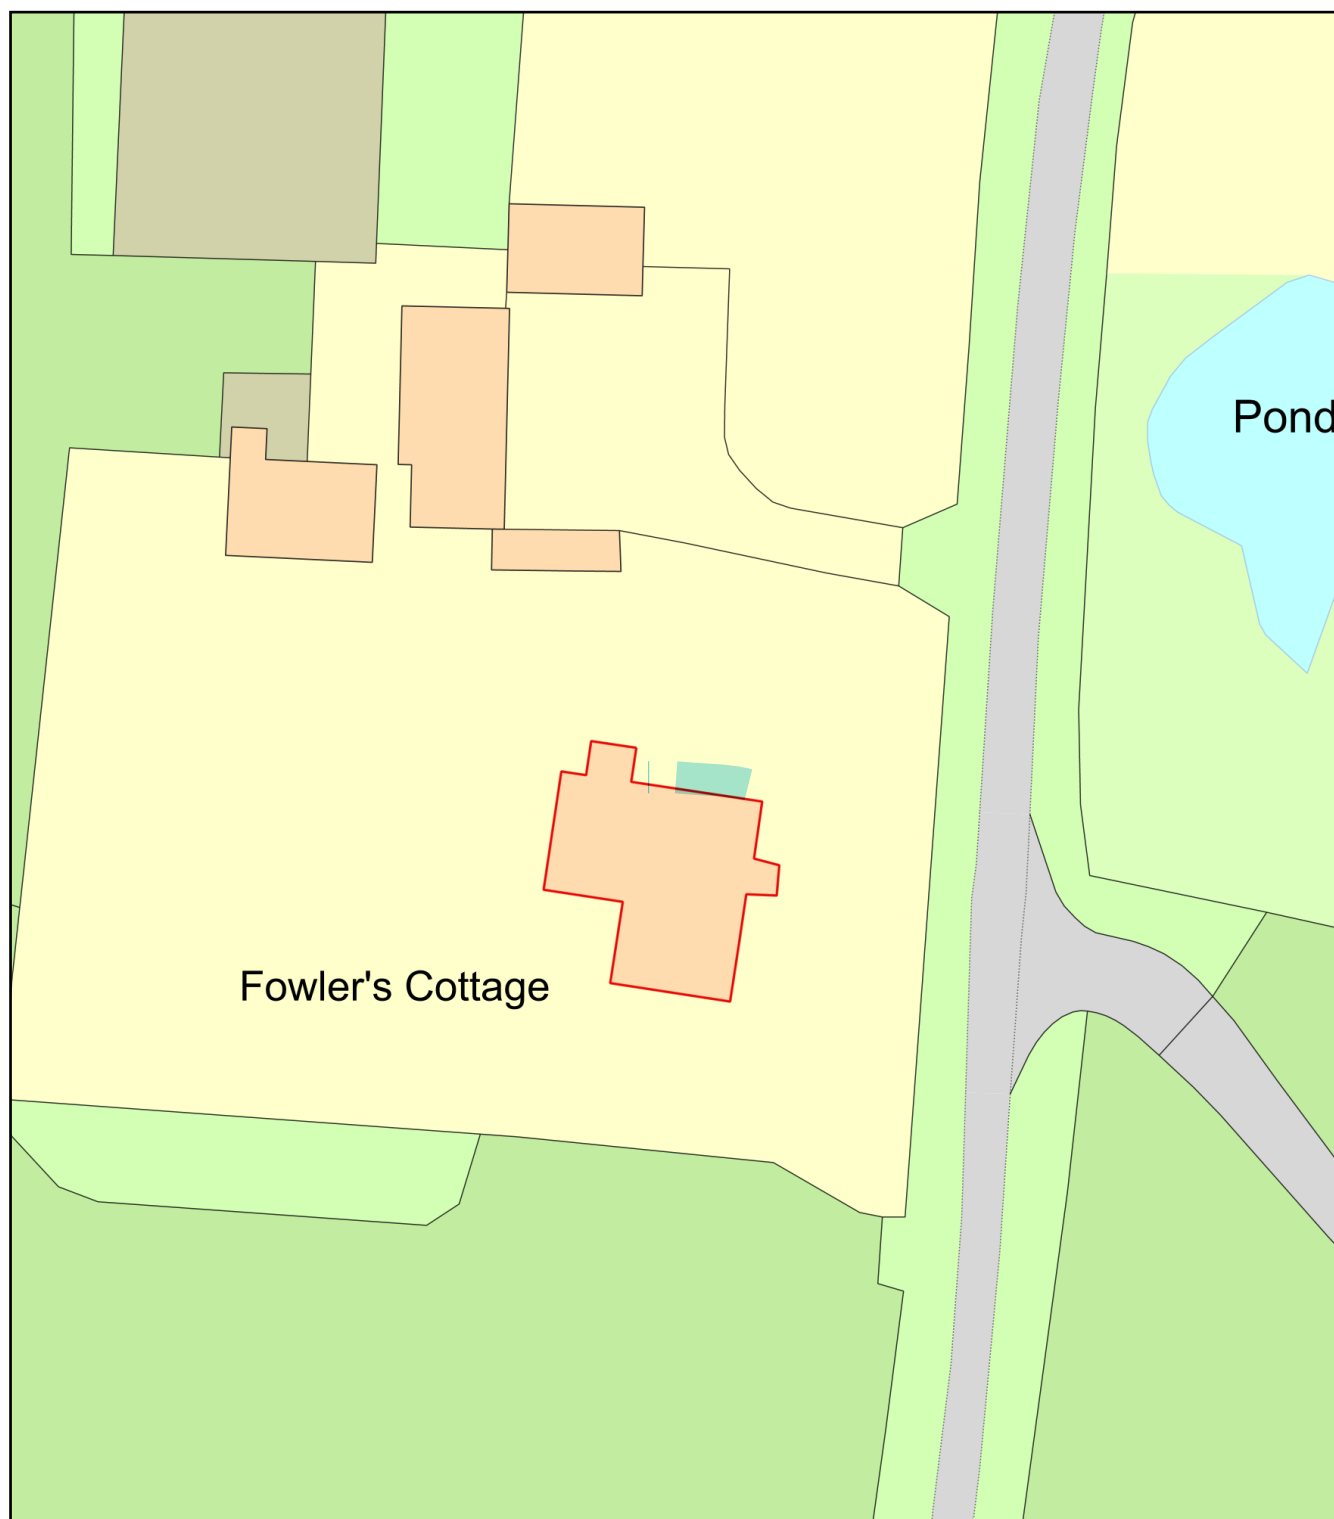

0 20
Metres



Plan Produced for: Mr and Mrs John Kerr

Date Produced: 18 Mar 2026

Plan Reference Number: TQRQM26077131514856

Scale: 1:500 @ A4



Area of works