


Location Plan

Site Address: Fowlers, Broxmead Lane, Cuckfield, RH17 5JH

Date Produced: 23-Mar-2026

Scale: 1:1250 @A3

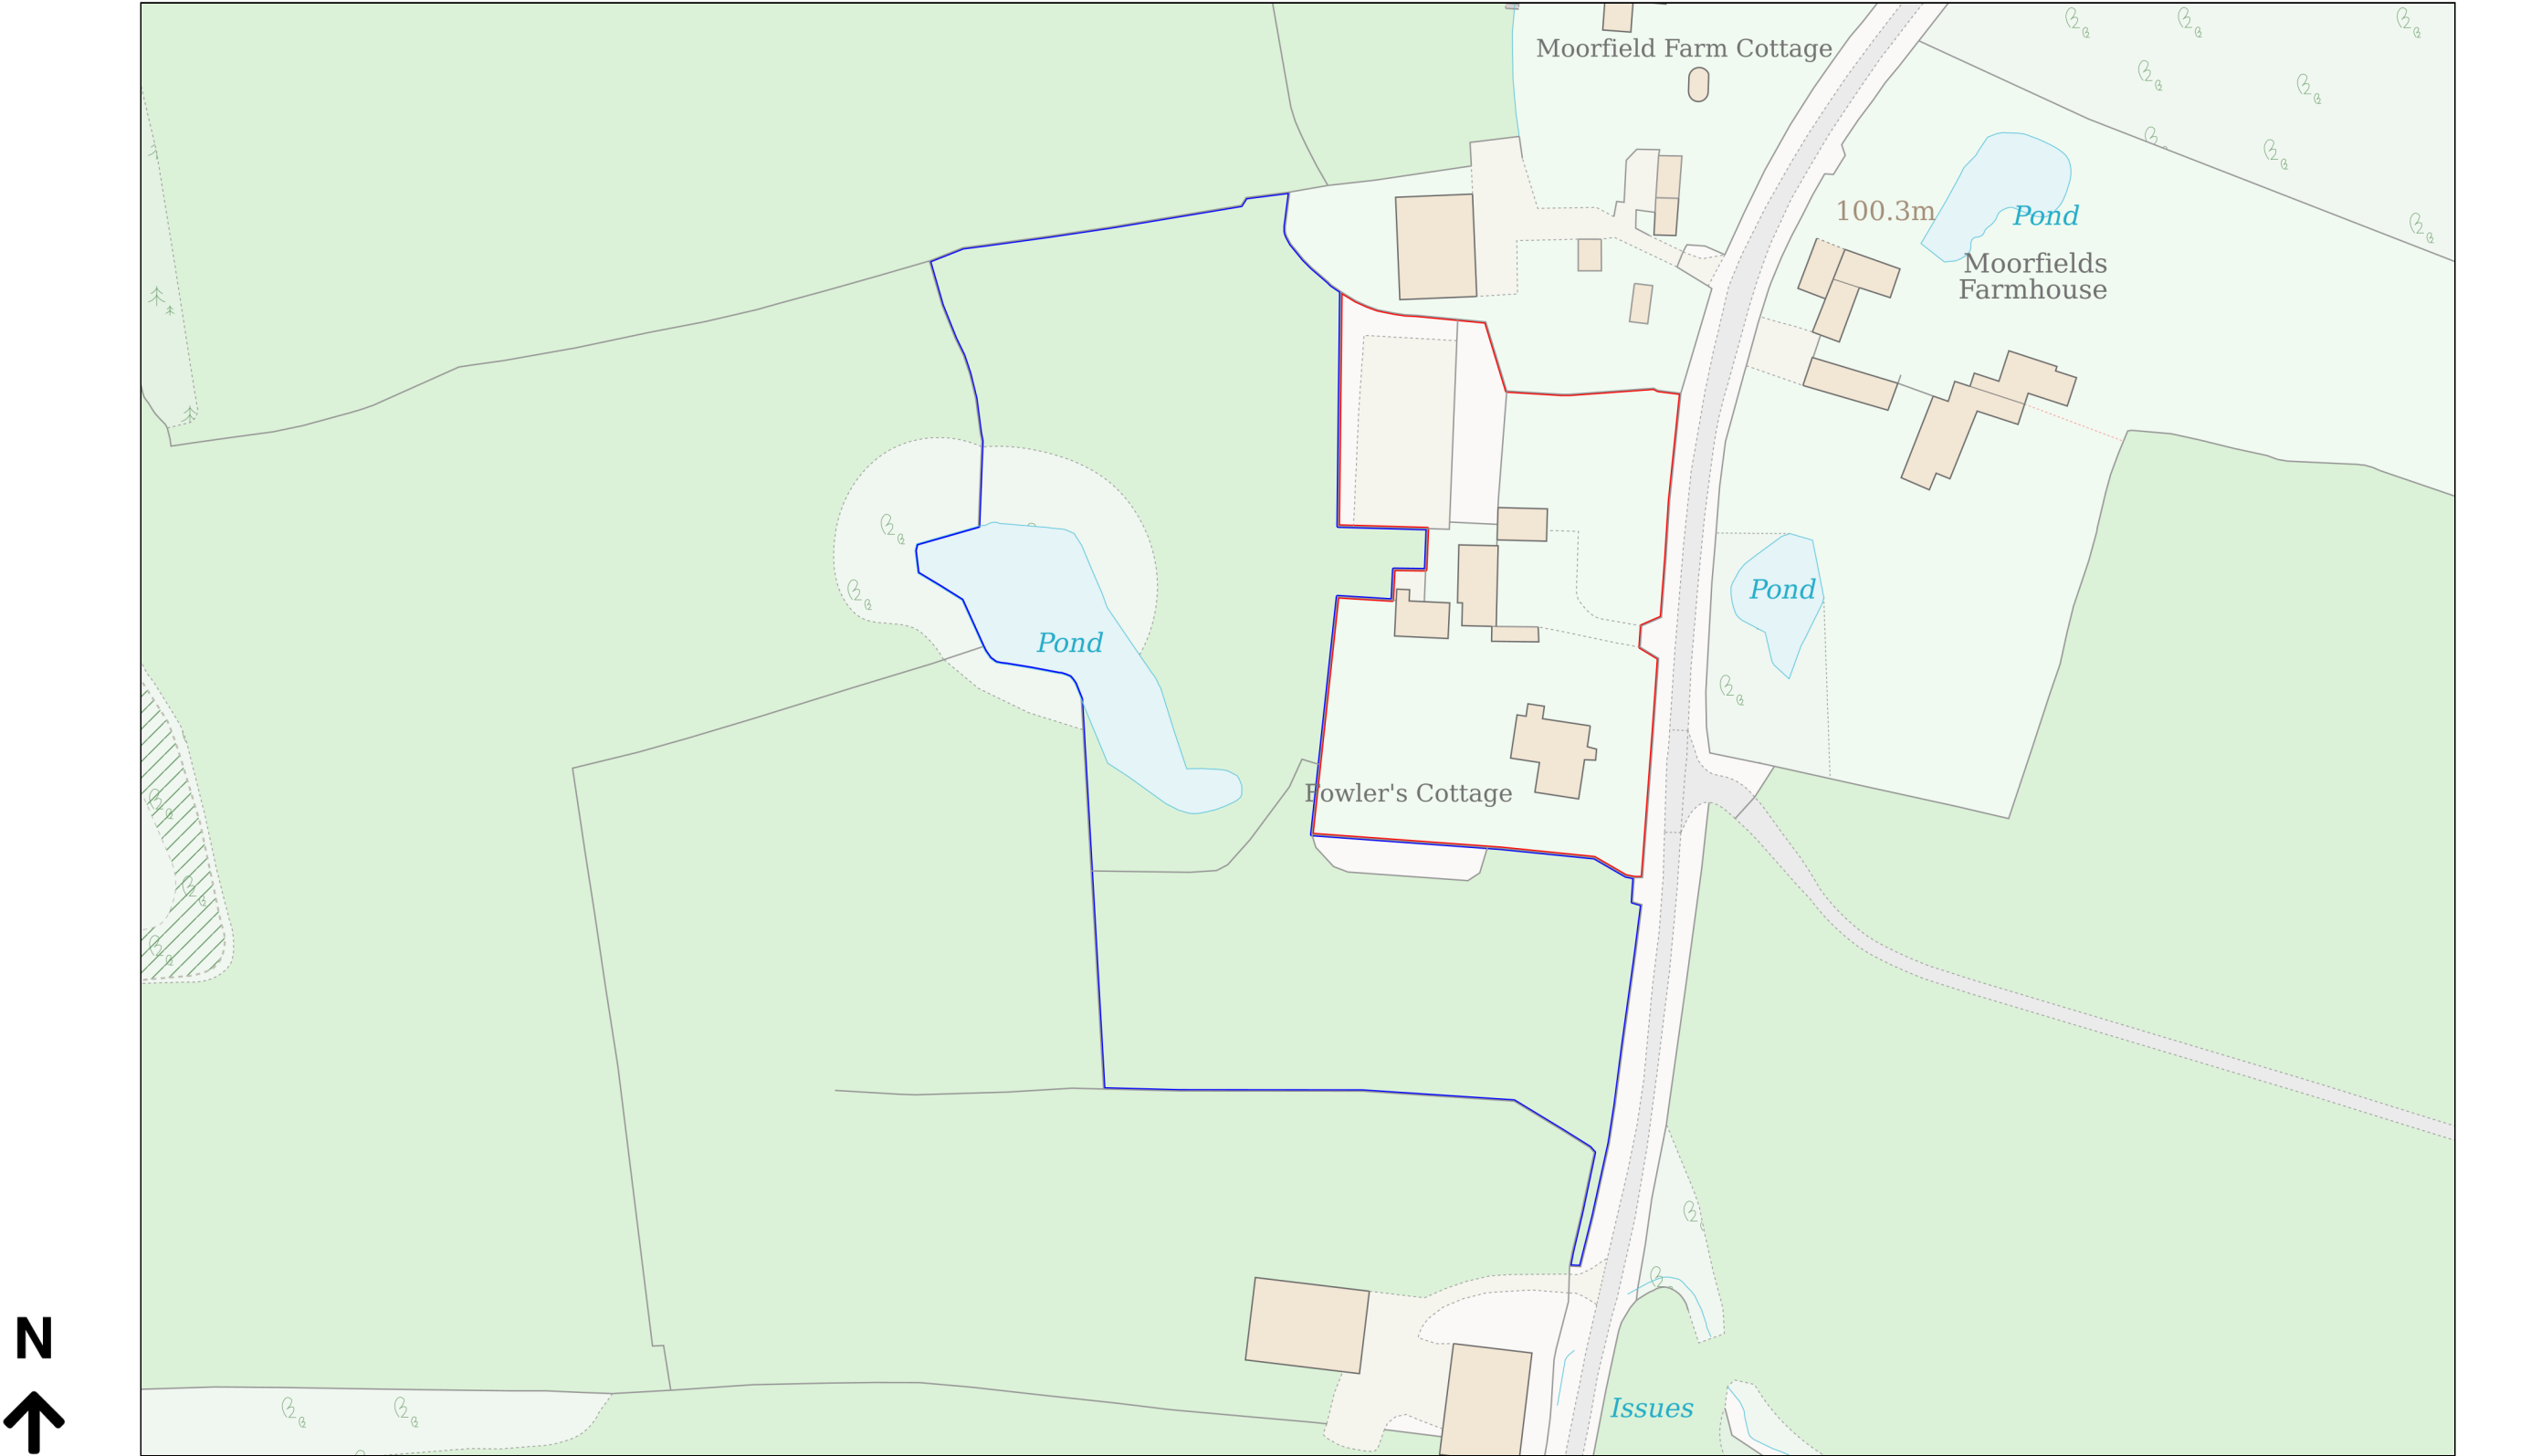

Planning Portal Reference: PP-14709379v3