


Site Plan - 1-500 - Extension

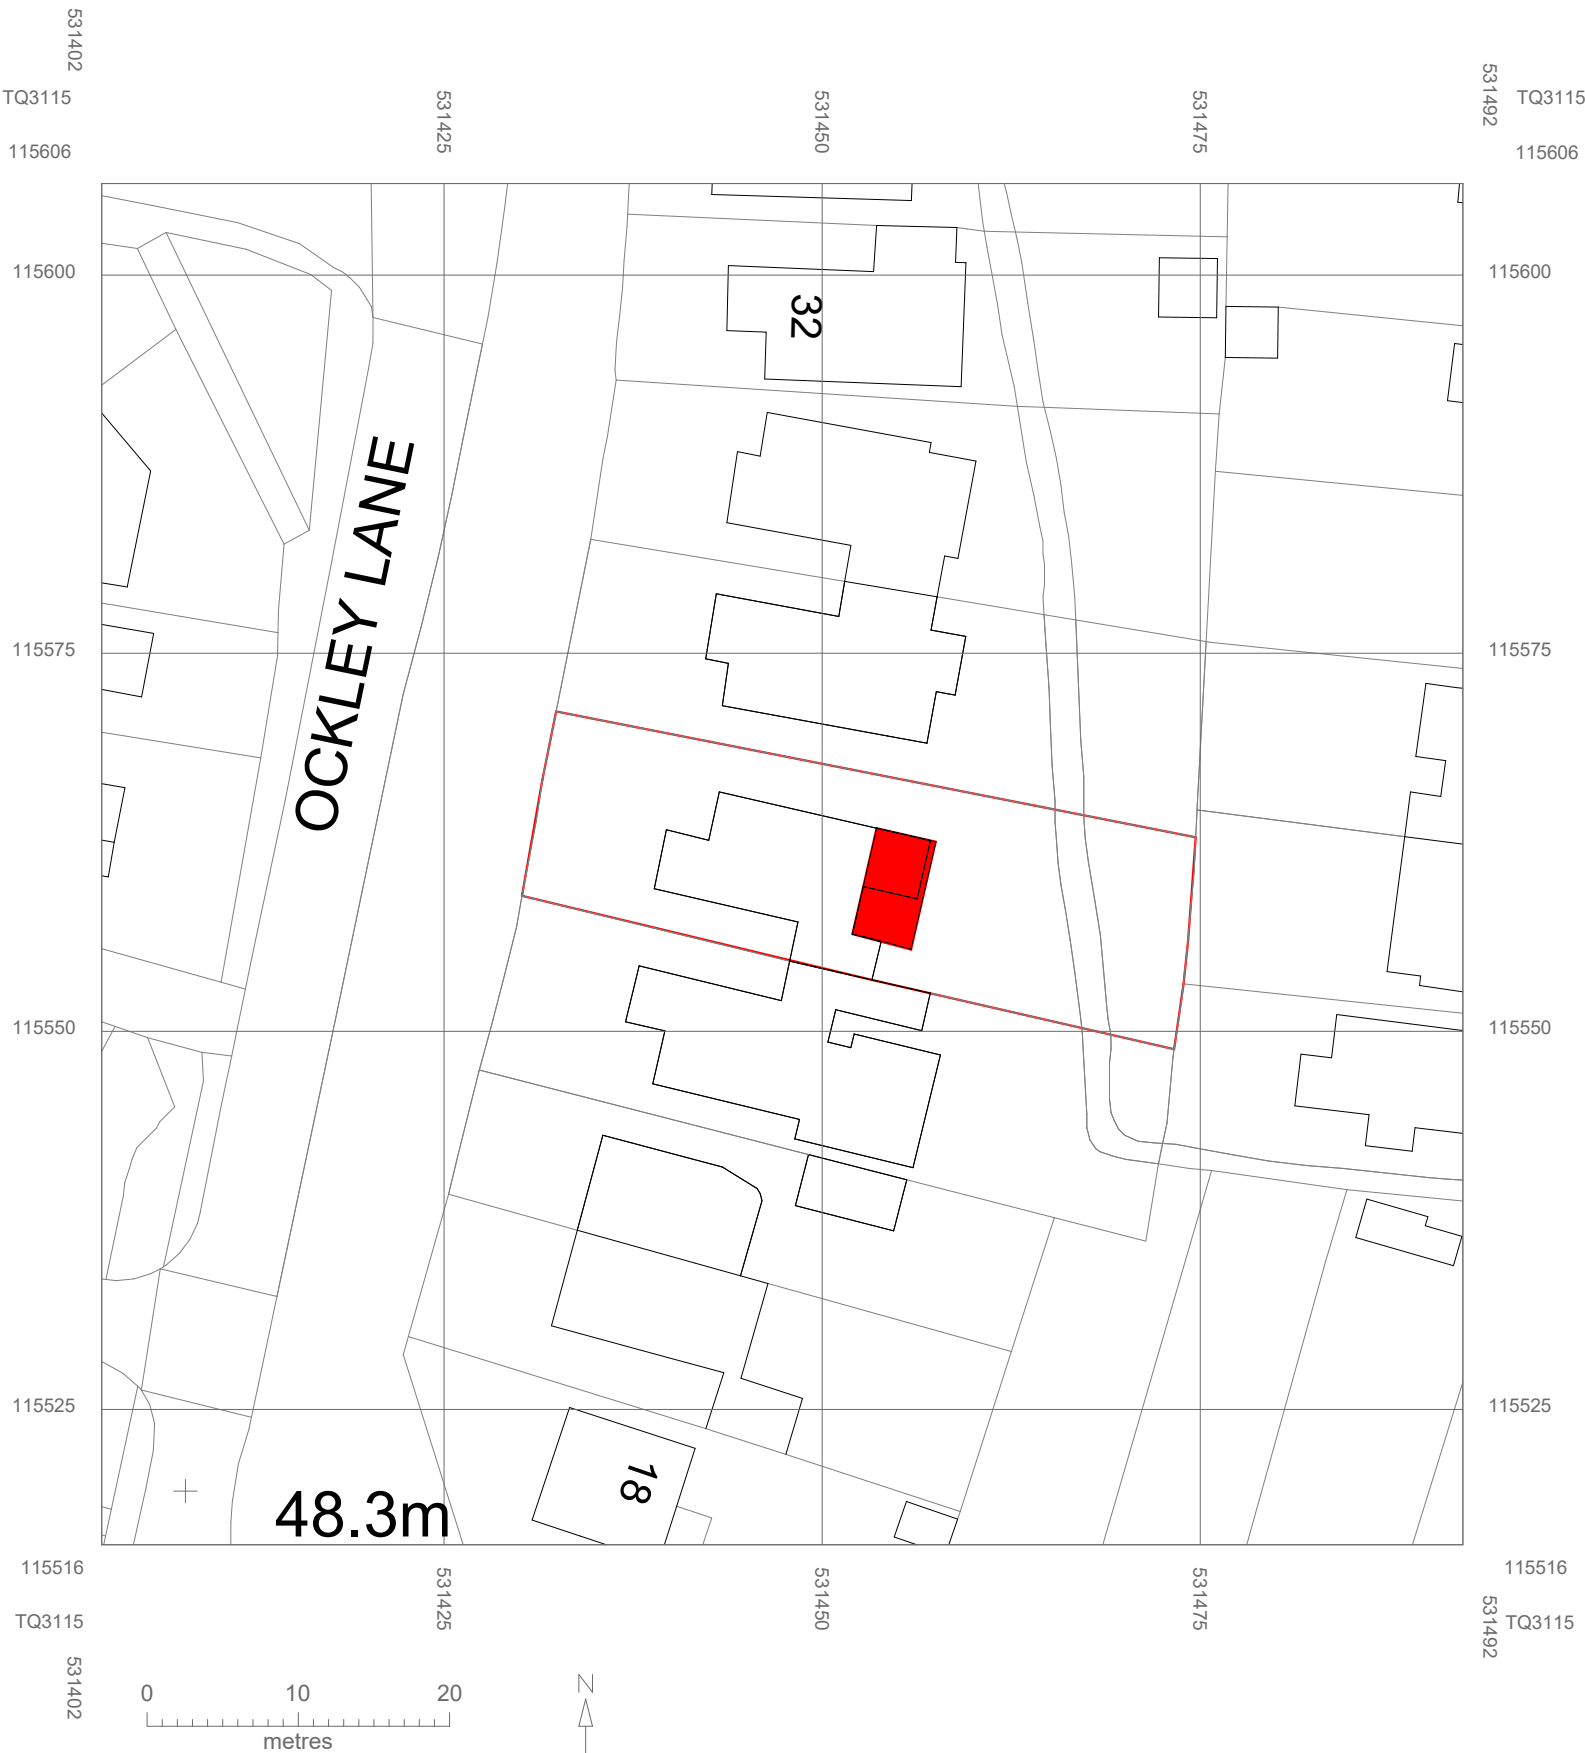

Client - Stephen and Sara
D'Allenger-Bradshaw

Address - 26 Ockley Lane,
Hassocks, BN6 8BB

