


Planning Drawings

Existing Layout

Scale 1 : 100

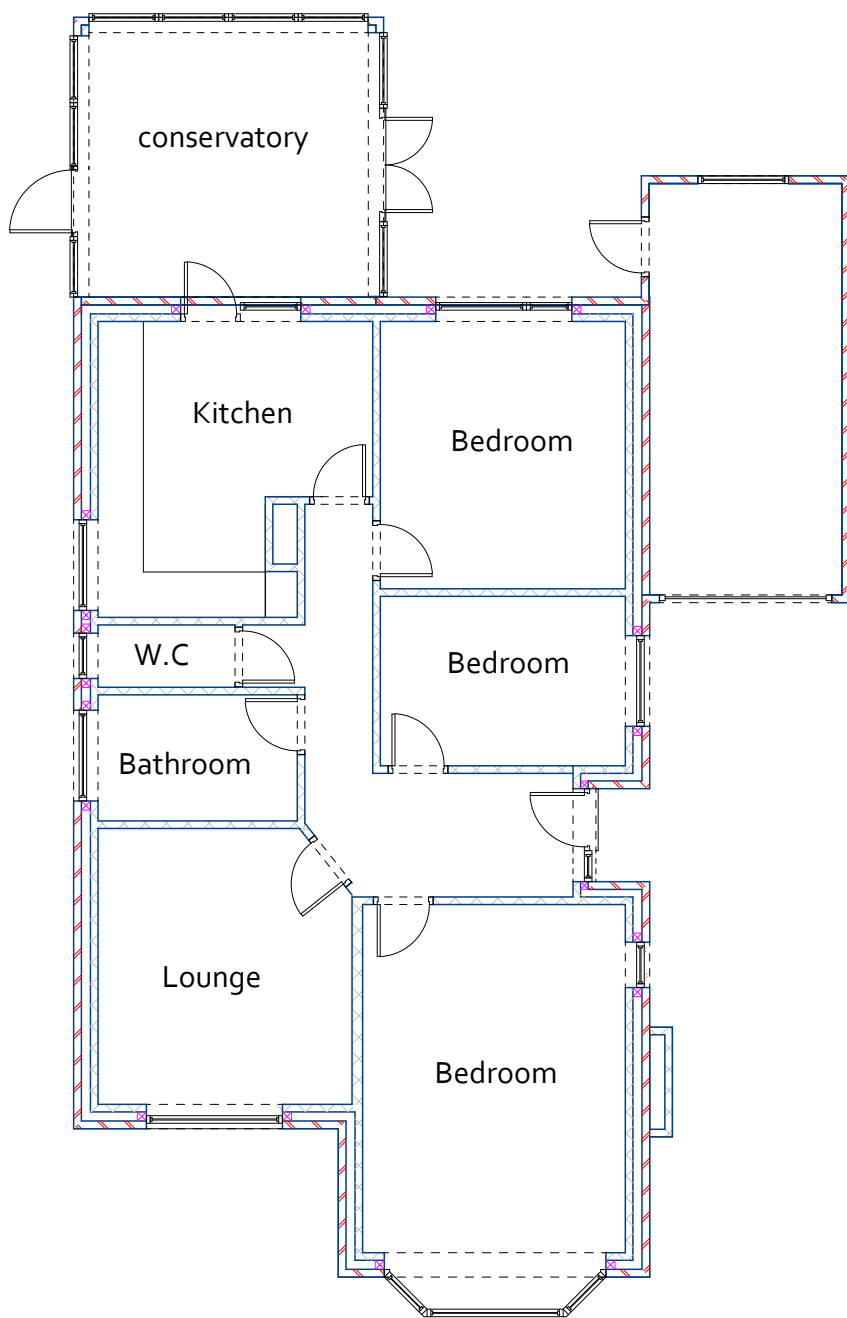


Elevations Existing

Scale 1 : 100



Proposed Layout

Scale 1 : 100

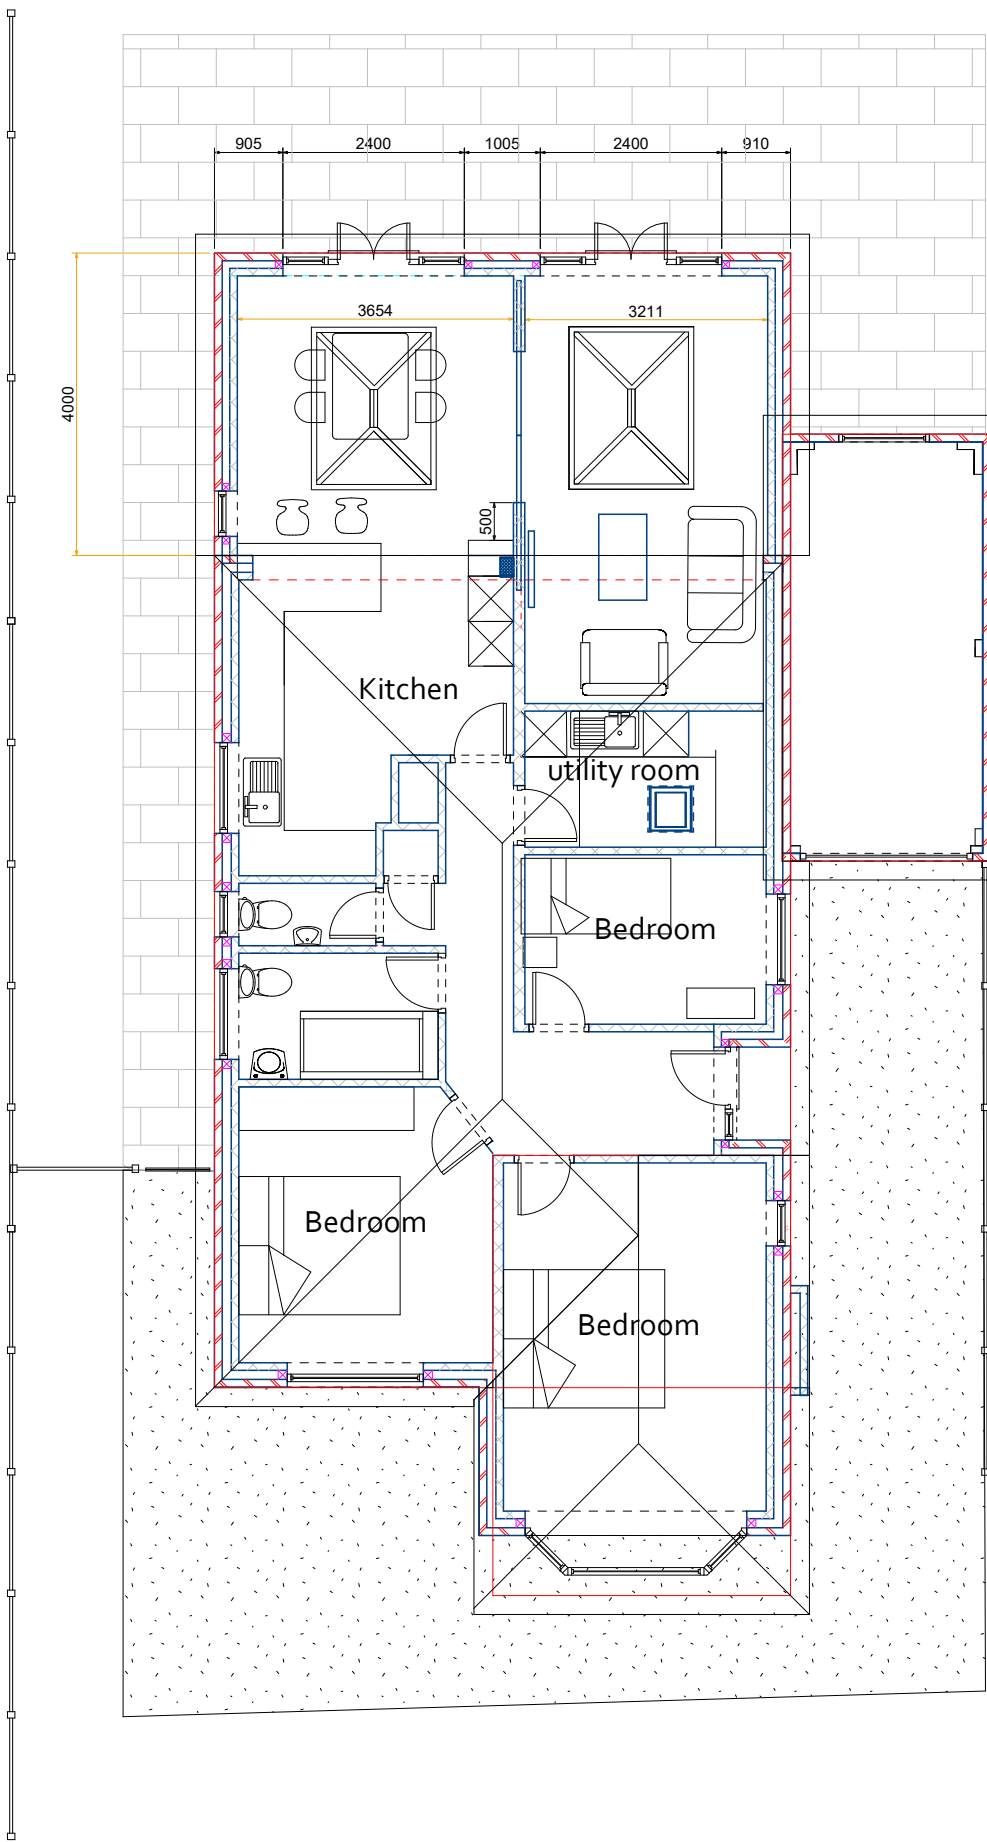


Elevations Proposed


Scale 1 : 100




Materials Schedule

 

Cream render
(Rear Extension)

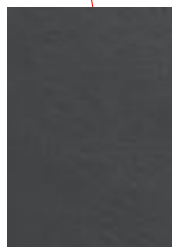

Anthracite grey
(Rear Doors / windows)

 

White windows and doors
(On each elevation apart from the rear)

Photographic Survey



THIS IS NOT A WORKING DRAWING.

The information provided is either for client information, planning consideration or shows compliance under the building regulations. It does not purport to provide all the information necessary to carry out construction works and could be subject to variation in detail.

ALL MEASUREMENTS TO BE CHECKED ON SITE. FITMENT SUPPLIERS SHOULD TAKE SITE MEASUREMENTS

Prior to commencement of work on site, dimensions and particulars should be checked and any discrepancies reported immediately to Jones projects Architectural DO NOT SCALE.

Client - Stephen and Sara
D'Allenger-Bradshaw

Address - 26 Ockley Lane,
Hassocks, BN6 8BB

Page Size - A1

Scale 1 : 100



1. All Dimensions In Millimetres Unless Otherwise Stated
2. New Roof Tiles to match existing in type ,colour & face
3. New facing brickwork to match existing
4. The requirements of the party wall act should be observed
- 5.No part of the existing extension ,including Foundations and gutters, should encroach the property boundary

© All drawings are copyrighted & copying or using electronic versions of the drawings without permission is copyright infringement.