



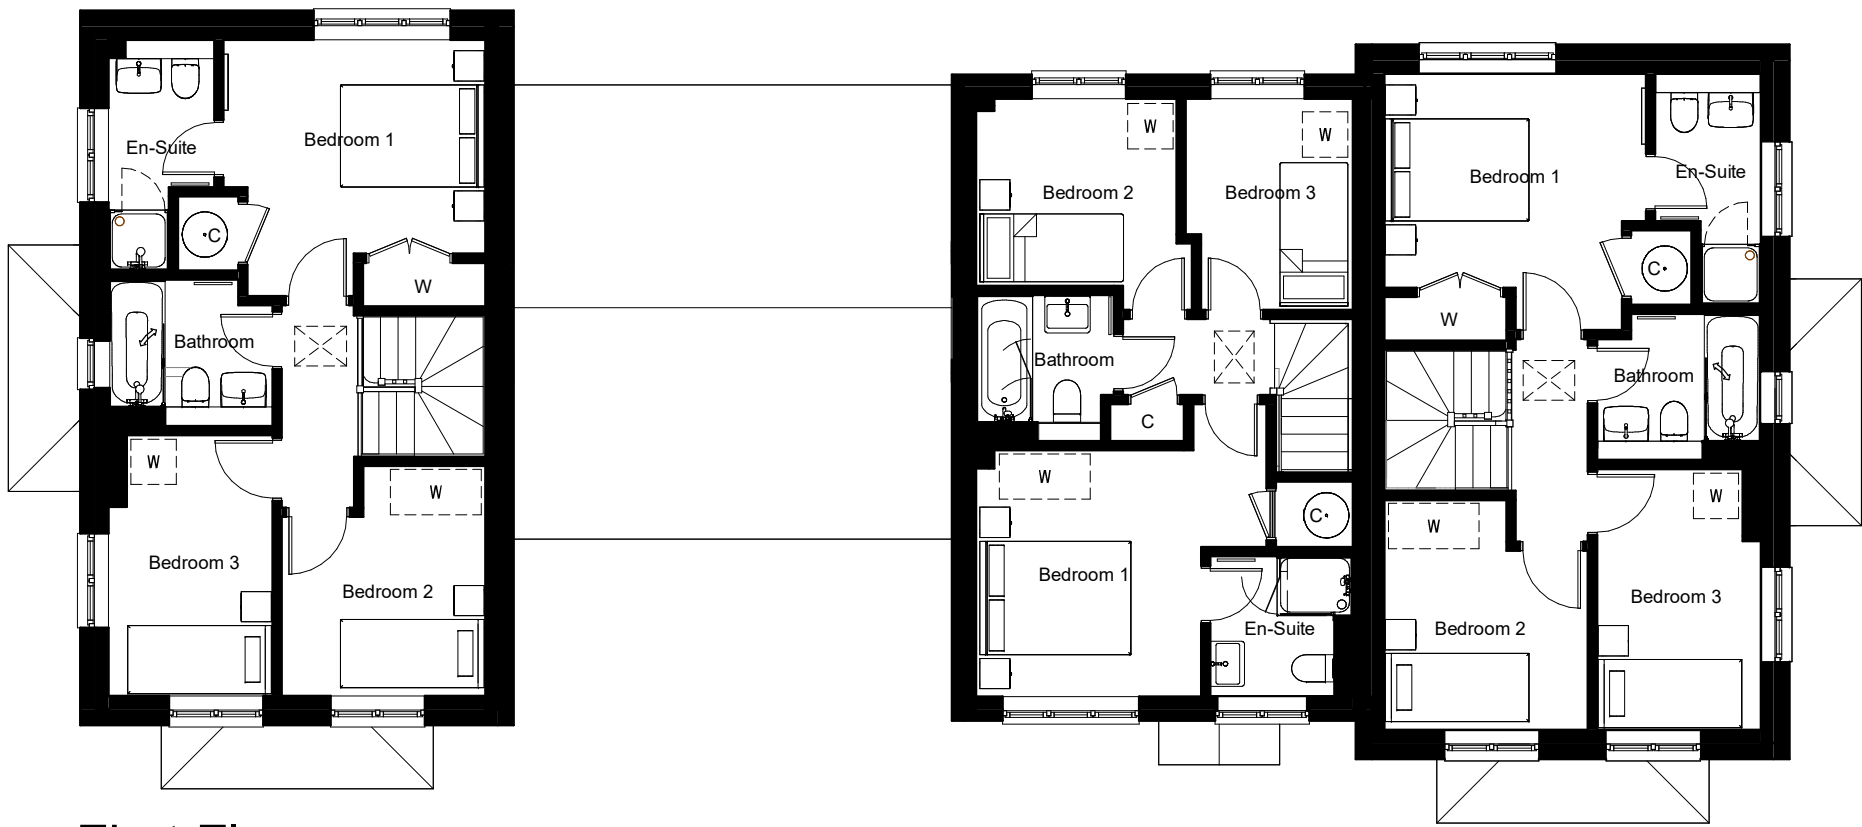

First Floor

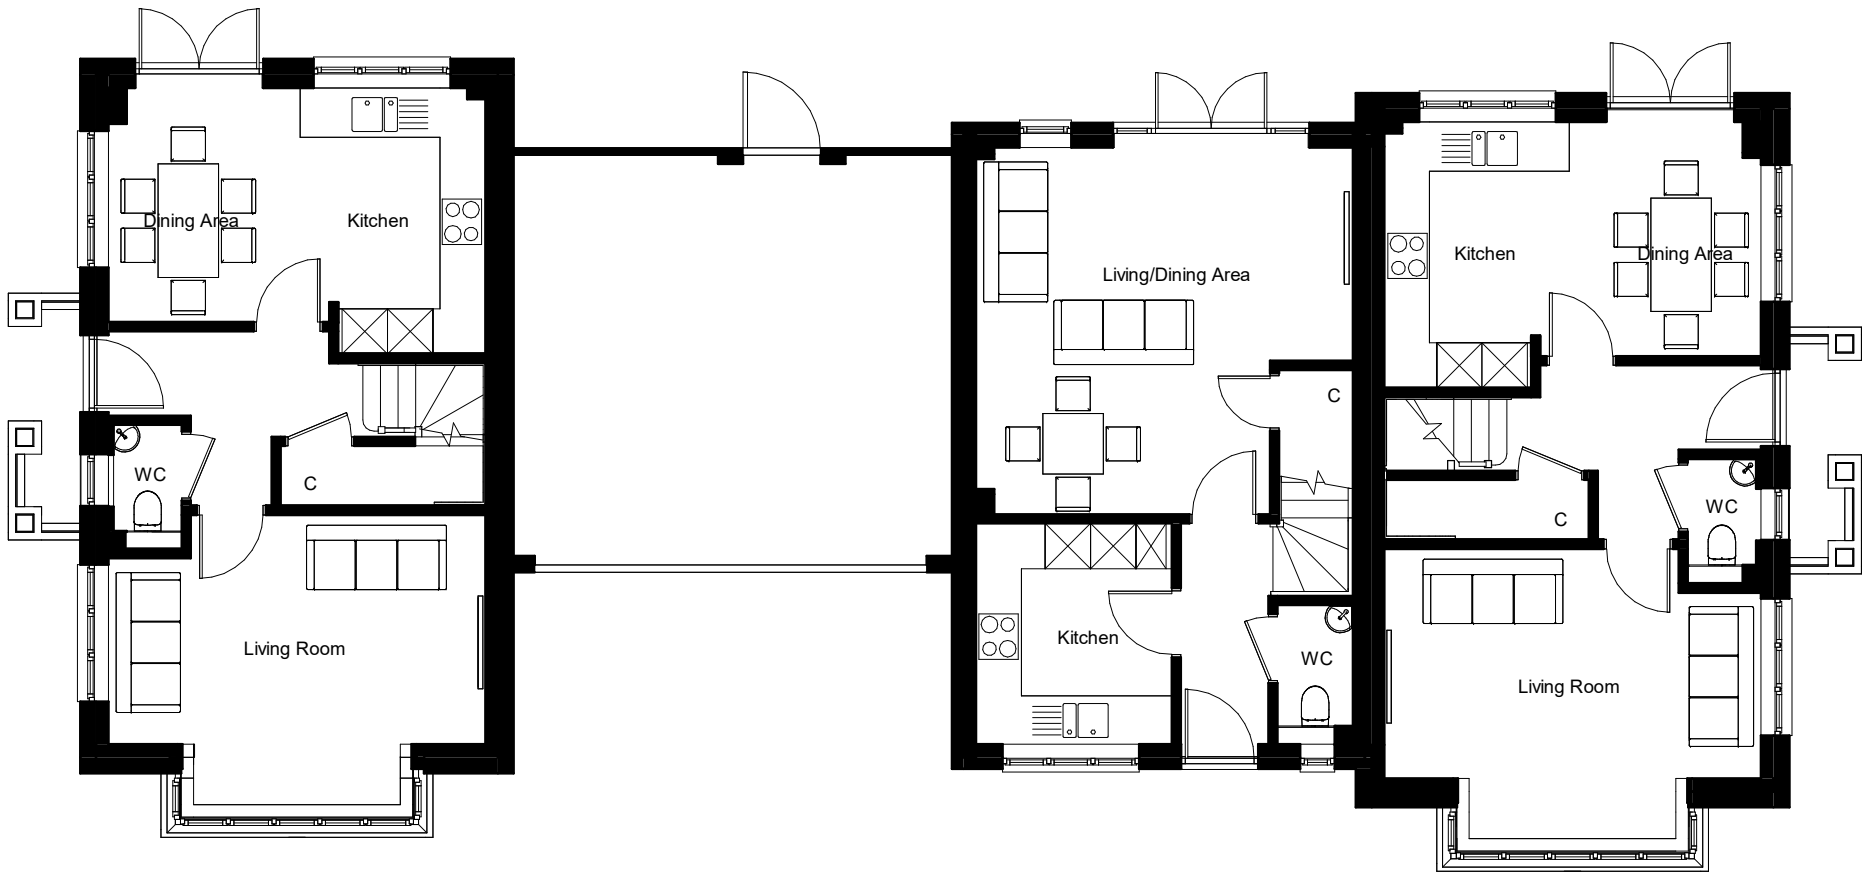


Ground Floor

Plot 95

Plot 94

Plot 93

D 26.08.26 Updated house type details NM CA

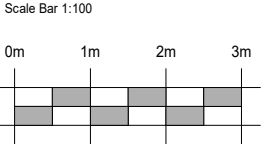

Development
Keymer Road
Burgess Hill

Drawing Title
Plans

Drawn	Date	Scale @ A3	Rev	Date	Note	Drawn Check
THA	May 2026	1 : 100				

Building Number	Plot Number
B082	93 - 95

Revision Number
D

Drawing Number (Project - Originator - Functional Breakdown - Spatial Breakdown - Form - Discipline - Number)
P.93-95-SU.p