


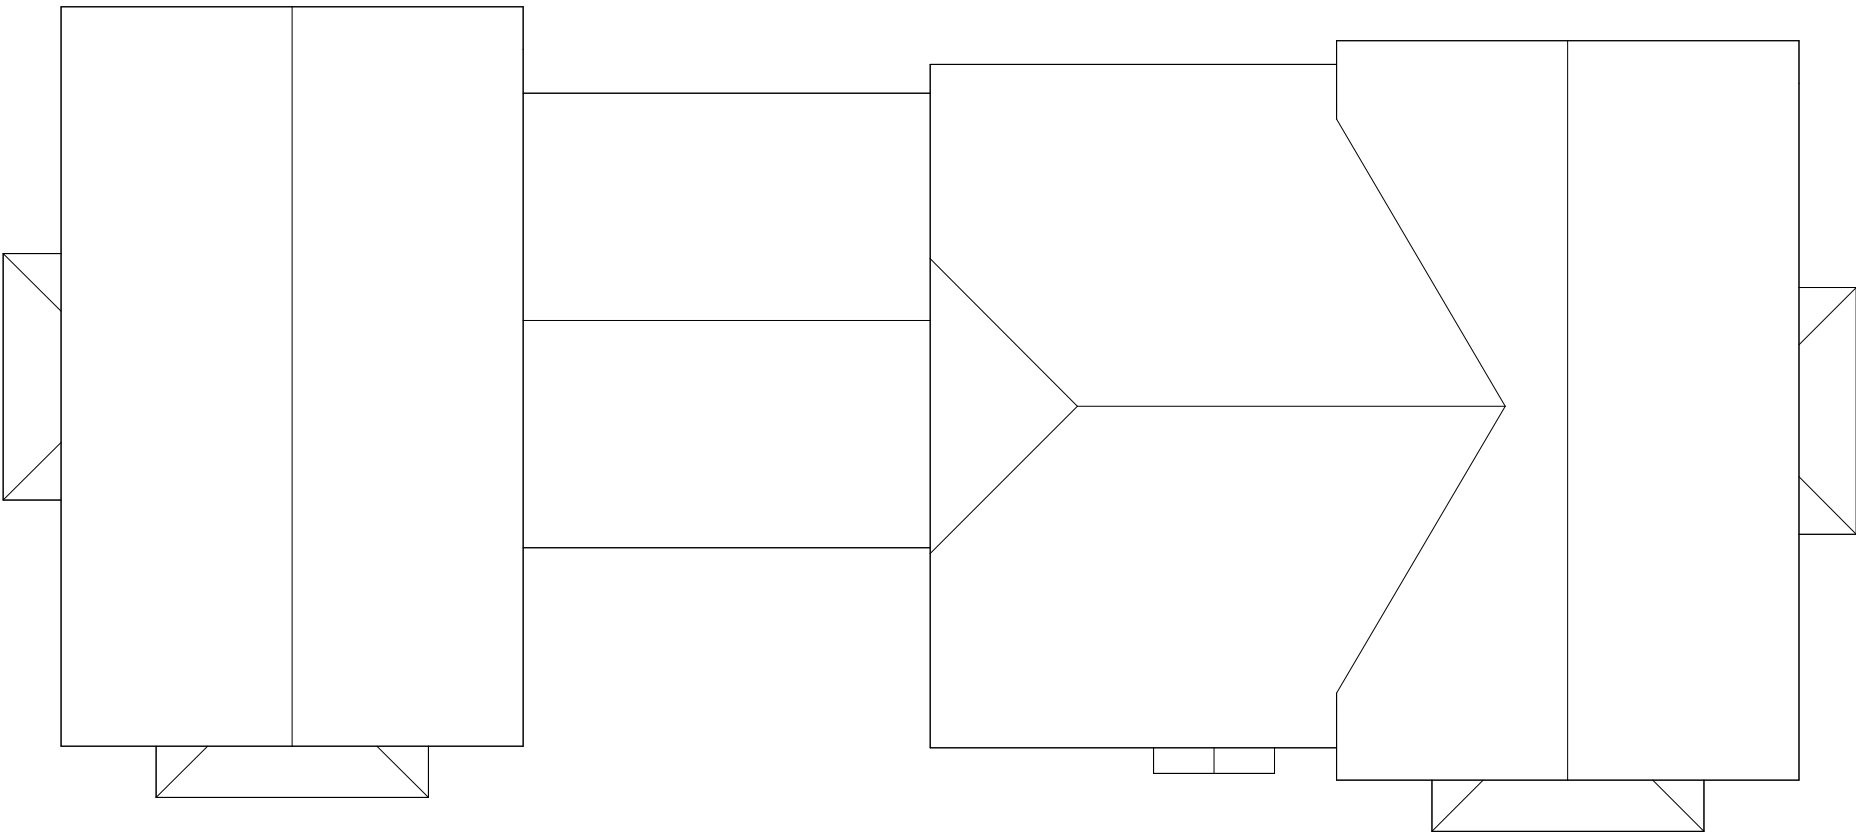

Roof Plan