
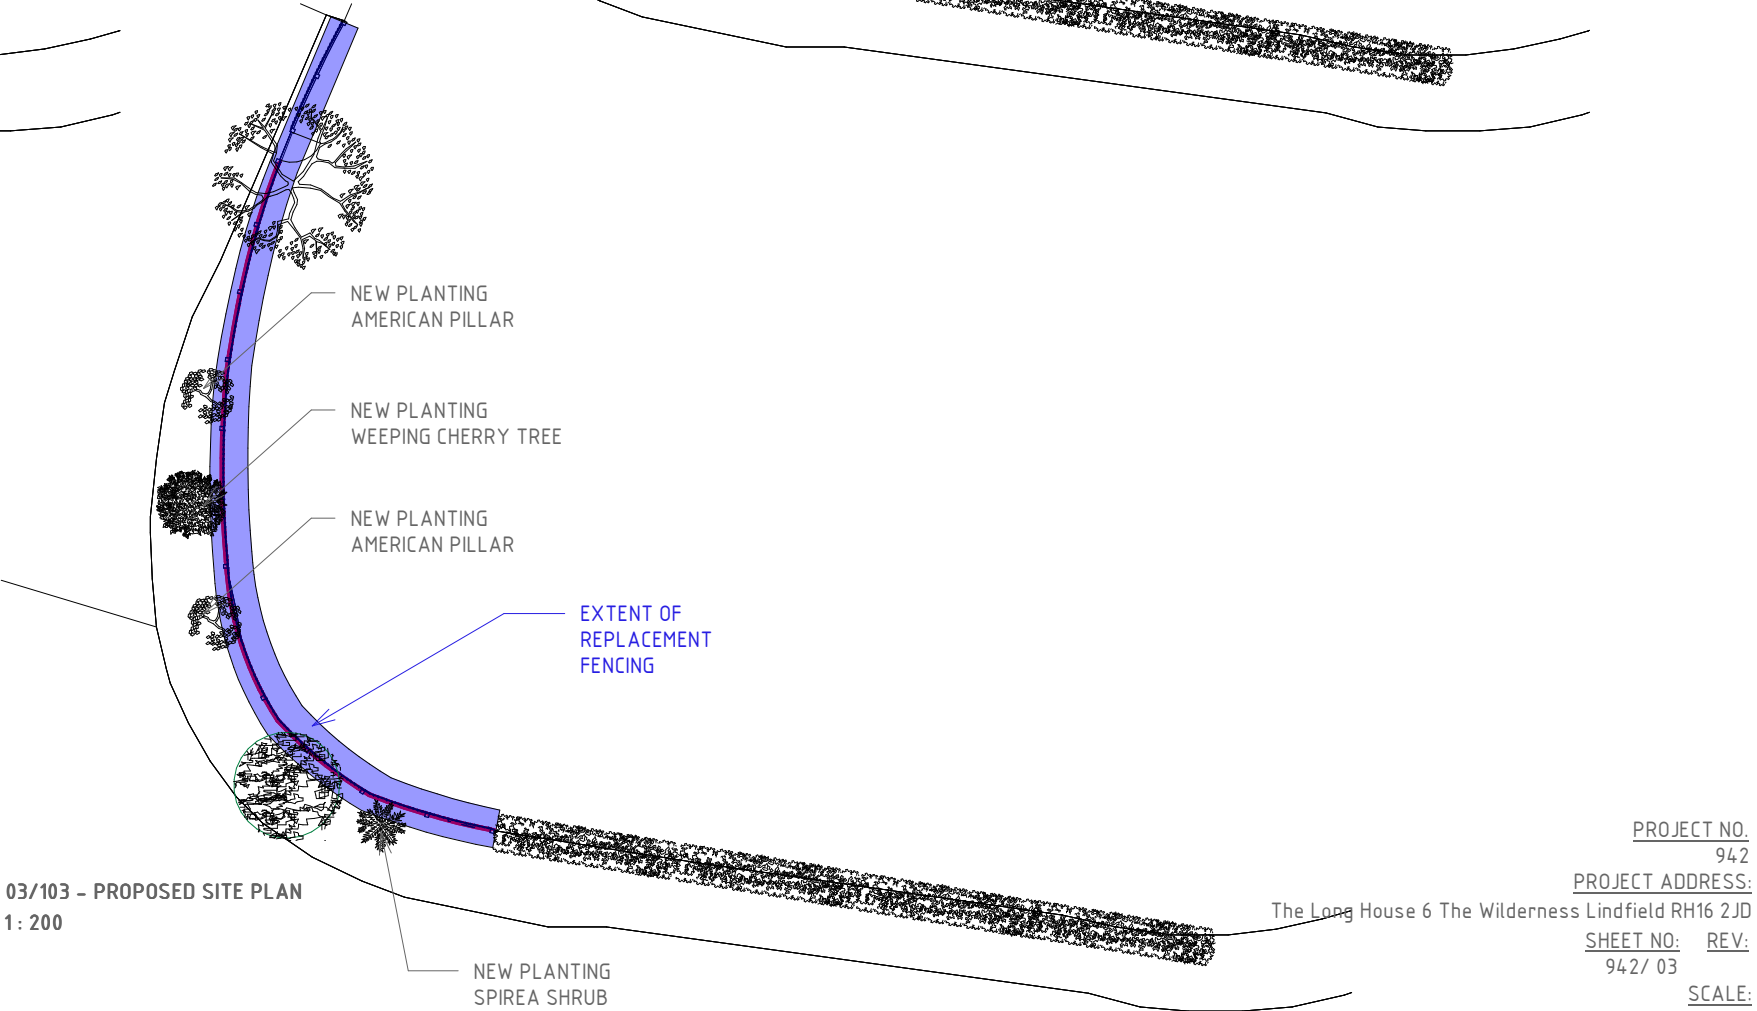
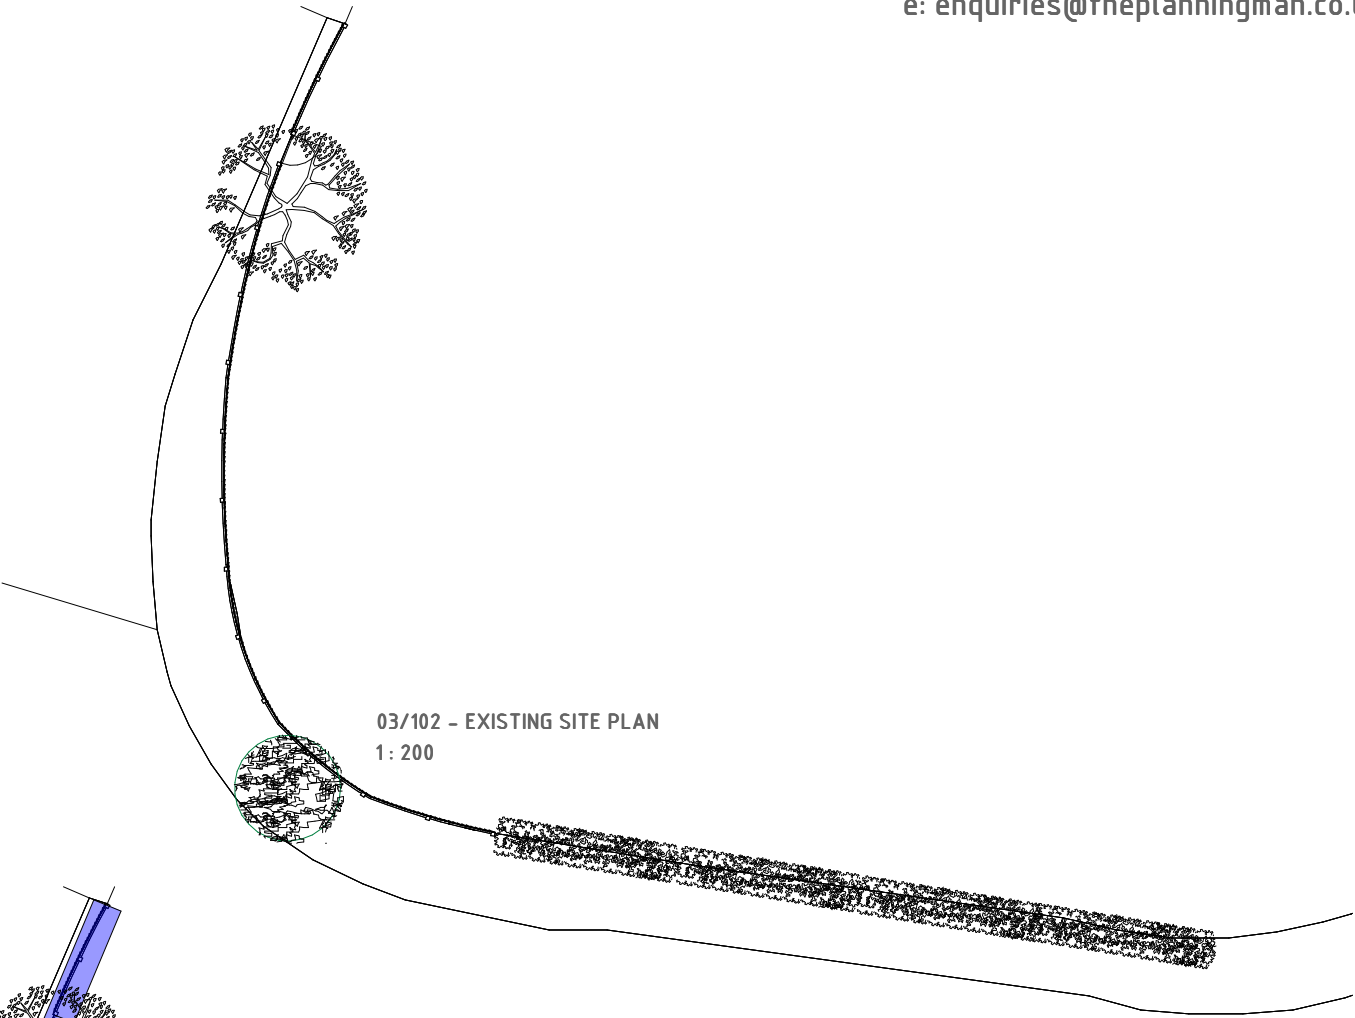


NOTE:
All measurements to be checked on site.
This drawing is prepared for planning purposes only.

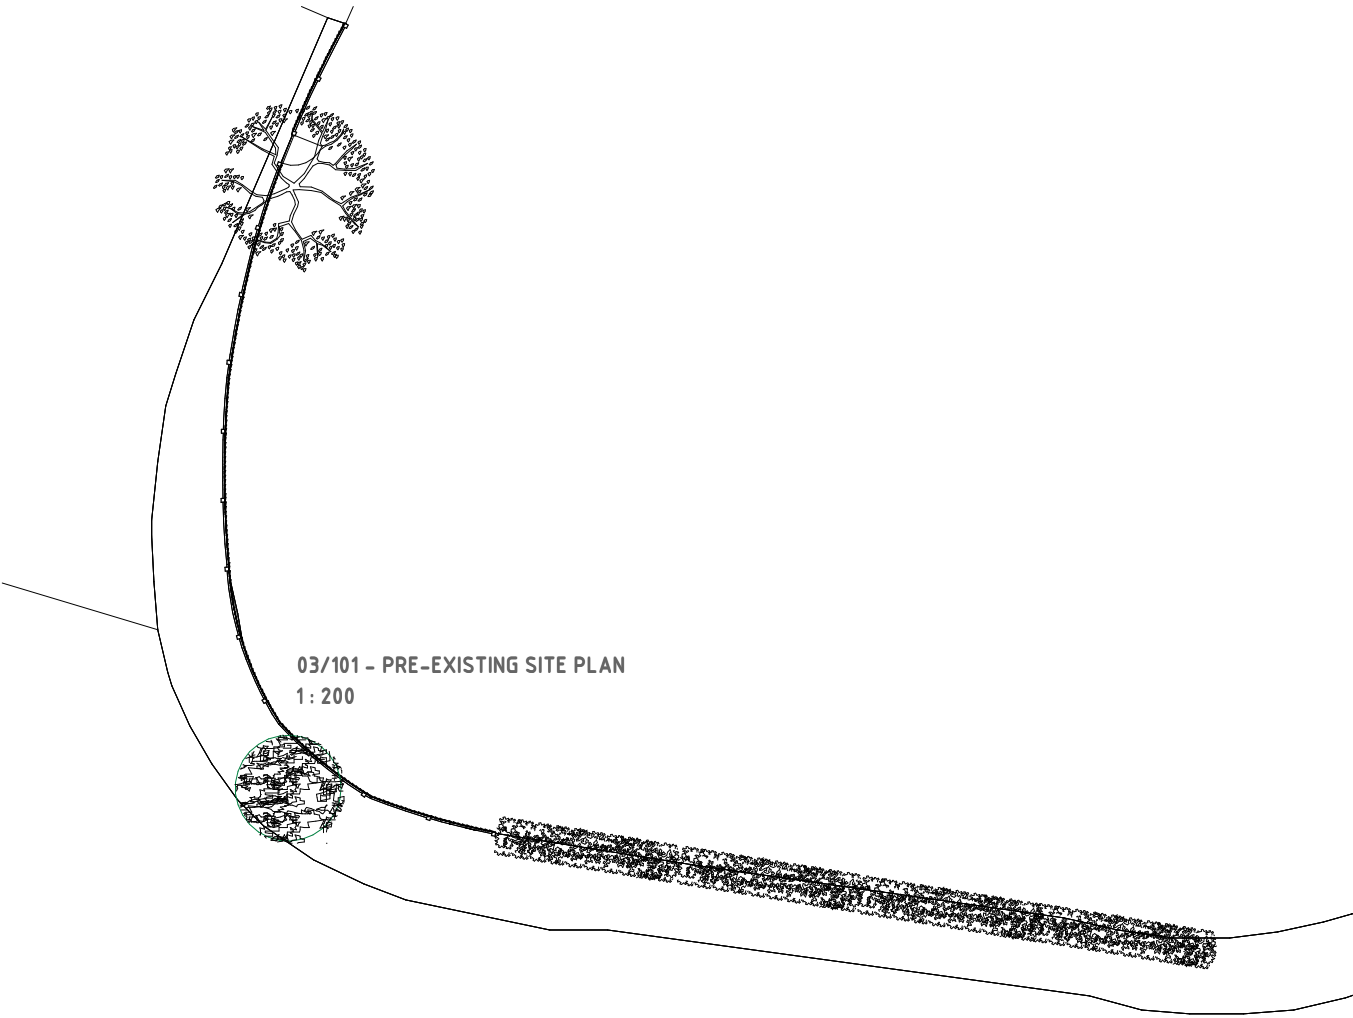

VISUAL SCALE 1:200 @ A3