


No.	Date	Description of revision
	17/07/2023	Issued for planning
A	30/05/2025	Rear extension added



©Crown Copyright and database rights 2017 OS 100019980

Site Location Plan


Scale 1:1250 at A4

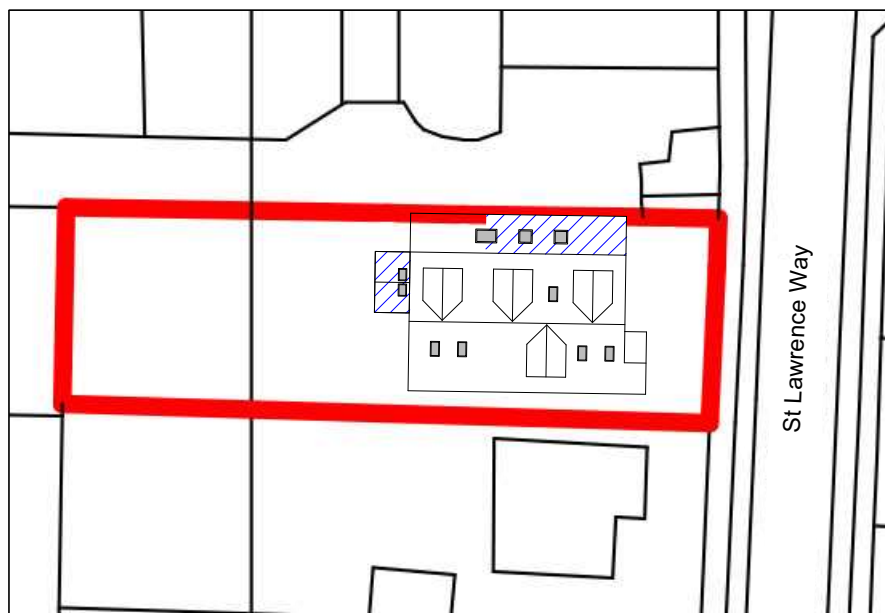

©Crown Copyright and database rights 2017 OS 100019980

Block Plan


Scale 1:500 at A4

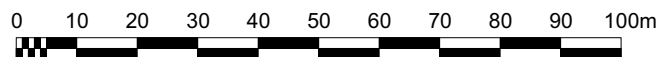

Line Scale 1:1250



Line Scale 1:500

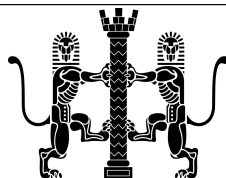

Colin & Gavin Humphrey
Chartered Architects

Priory Barn, Wilmington, Polegate, E.Sussex, BN26 5SL
T: 01323 870764 E: gavin_humphrey@yahoo.com

Client:	Mr and Mrs Aldous	Drawing number:	22-248-01
Drawing:	Block and Site Location Plan	Revision:	A
Project:	Single storey side and rear extension at 5 St Lawrence Way, Hurstpierpoint, BN6 9SH	Scale:	1:500, 1:1250 at A4
		Date:	17/07/2023
		Drawn:	G Humphrey
The Contractor is responsible for checking all dimensions on site before work commences, and/or preparation of any shop drawings and report any discrepancies, errors or omissions to the Architect immediately. This drawing must be read in conjunction with other relevant drawings, specifications and details. Do not scale from drawing. The design and drawing is the Architect's Copyright and shall not be reproduced nor used in whole or in part without the Architect's written permission.			