


DofE Office

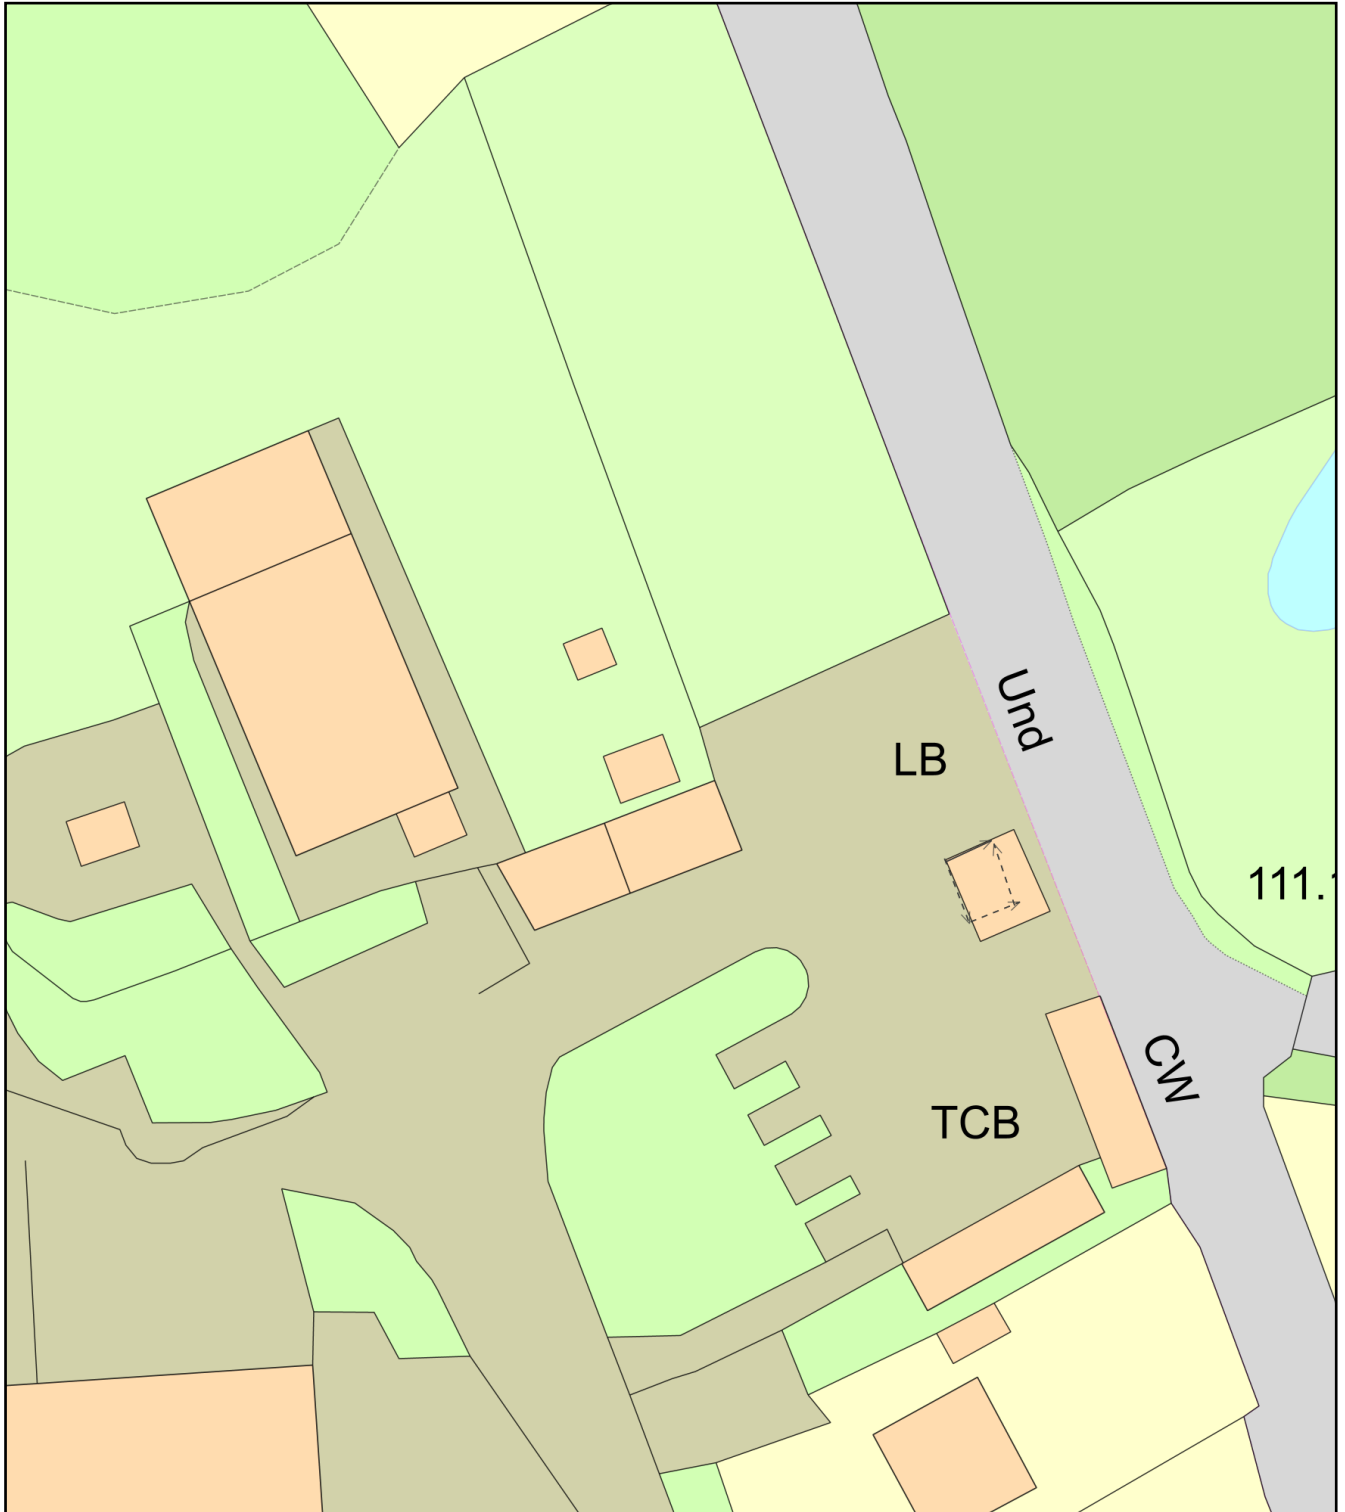

0 20
Metres



Plan Produced for: Mark Sinclair

Date Produced: 29 May 2025

Plan Reference Number: TQRQM25149110819701

Scale: 1:500 @ A4