


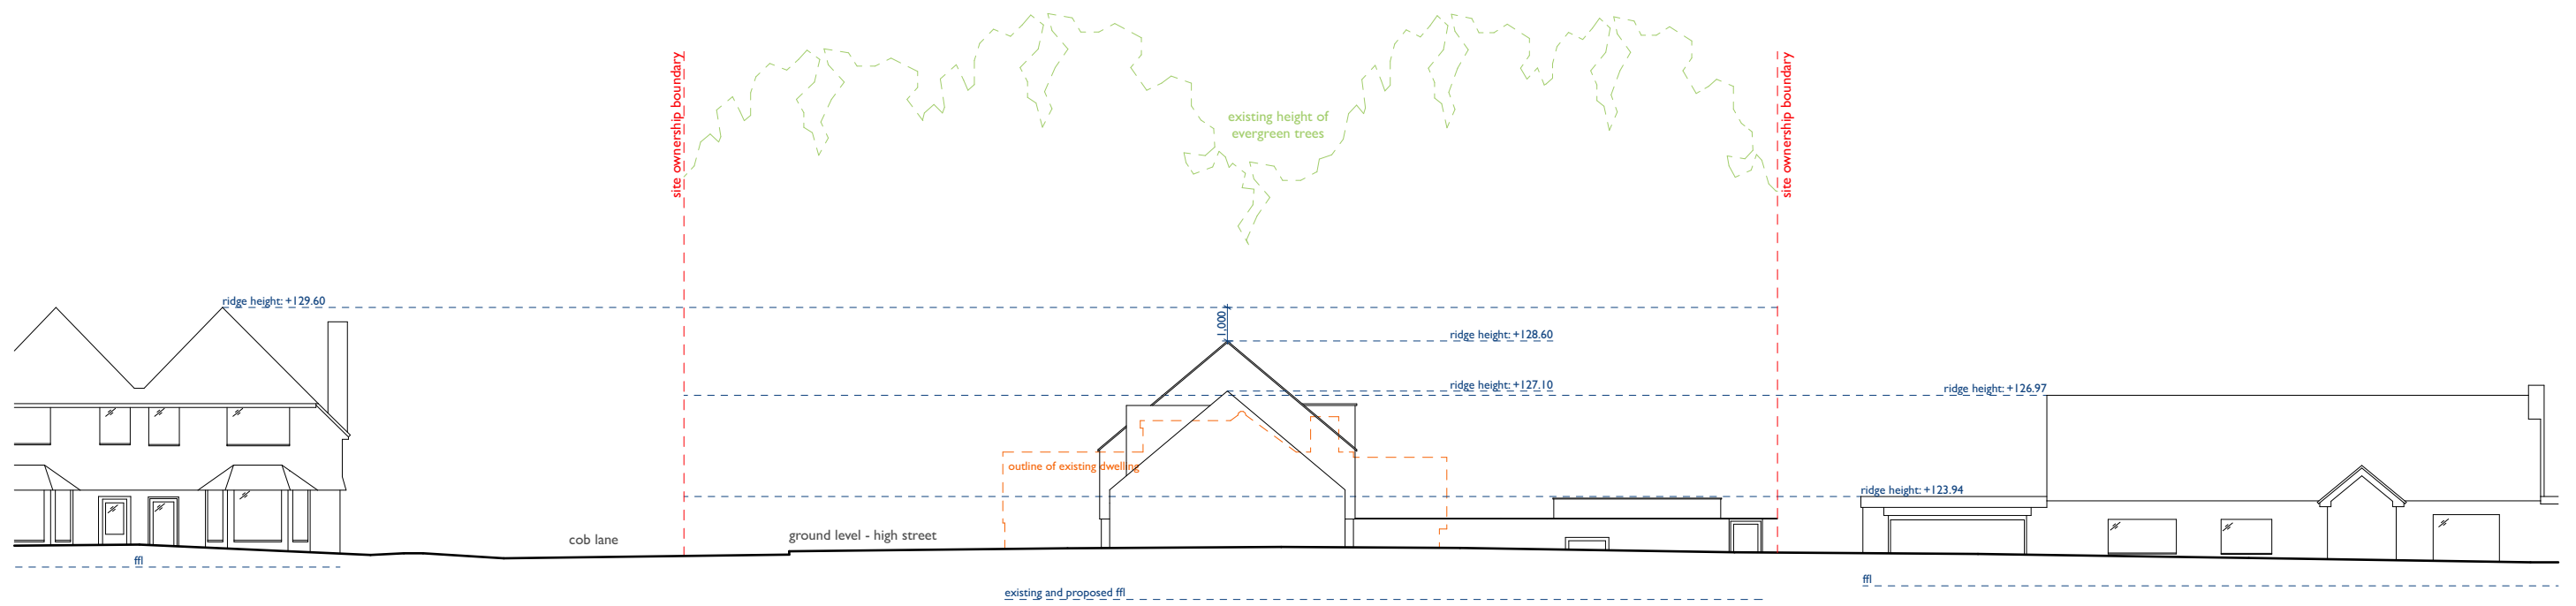

Sheridan House
112 - 116 Western Road
Hove, BN3 1DD

01273 980820
brighton@pmr-architecture.co.uk
www.pmr-architecture.co.uk

Client: Lisa & Chris Brotherton
Project: Shell Brook, High Street, Ardingly, Haywards Heath, RH17 6TG
Drawing Title: Street Scene
Drawing No: 24.25_PL_109
Revision:
Date: September 2025
Status: PLANNING
Scale: 1:200 @ A3

