


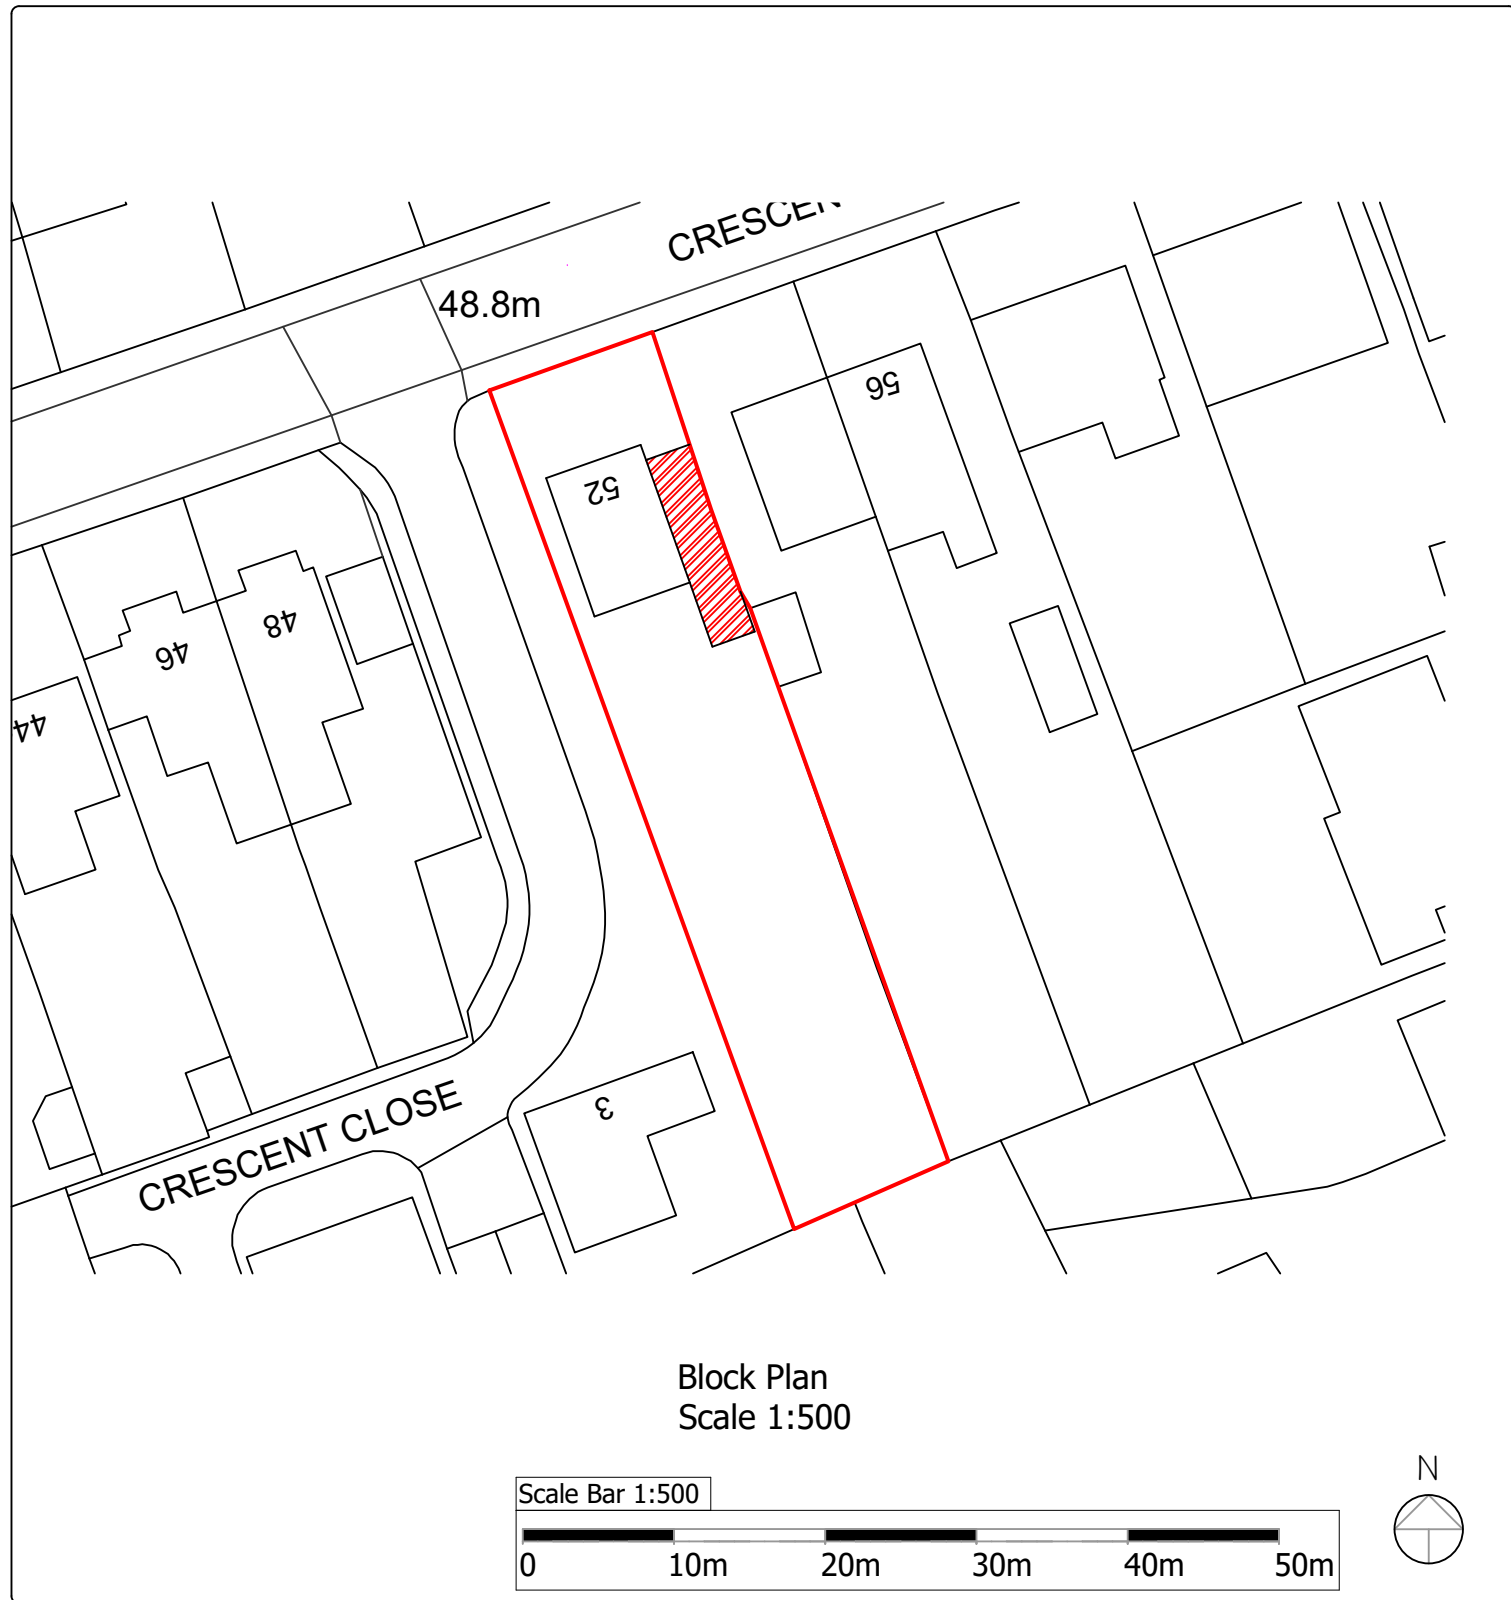

52 Crescent Rd, Burgess Hill RH15 8EG	Project number	250107B	The Farmhouse, Brook Way, Hastings, TN35 4NN Cripps Cottage, Lewes Road, Hassocks BN6 8RH	
	Date	14/11/25		
	Drawn by	DN		
	Checked by	CC		
Block Plan	250107B/BLK		This drawing remains the property of Clarion Chartered Surveyors. Copying and un-authorised distribution is strictly forbidden without prior written consent.	
	Scale	1:500 @ A4		