



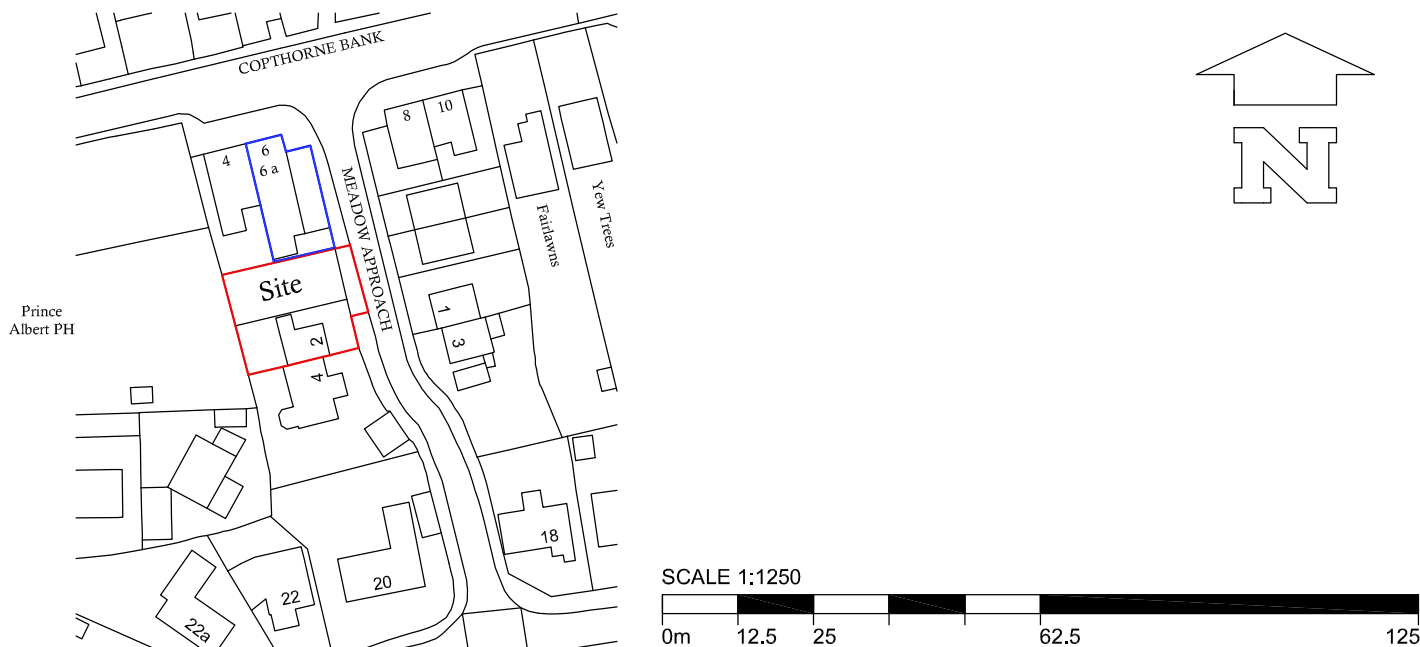


SITE LOCATION PLAN 1:1250

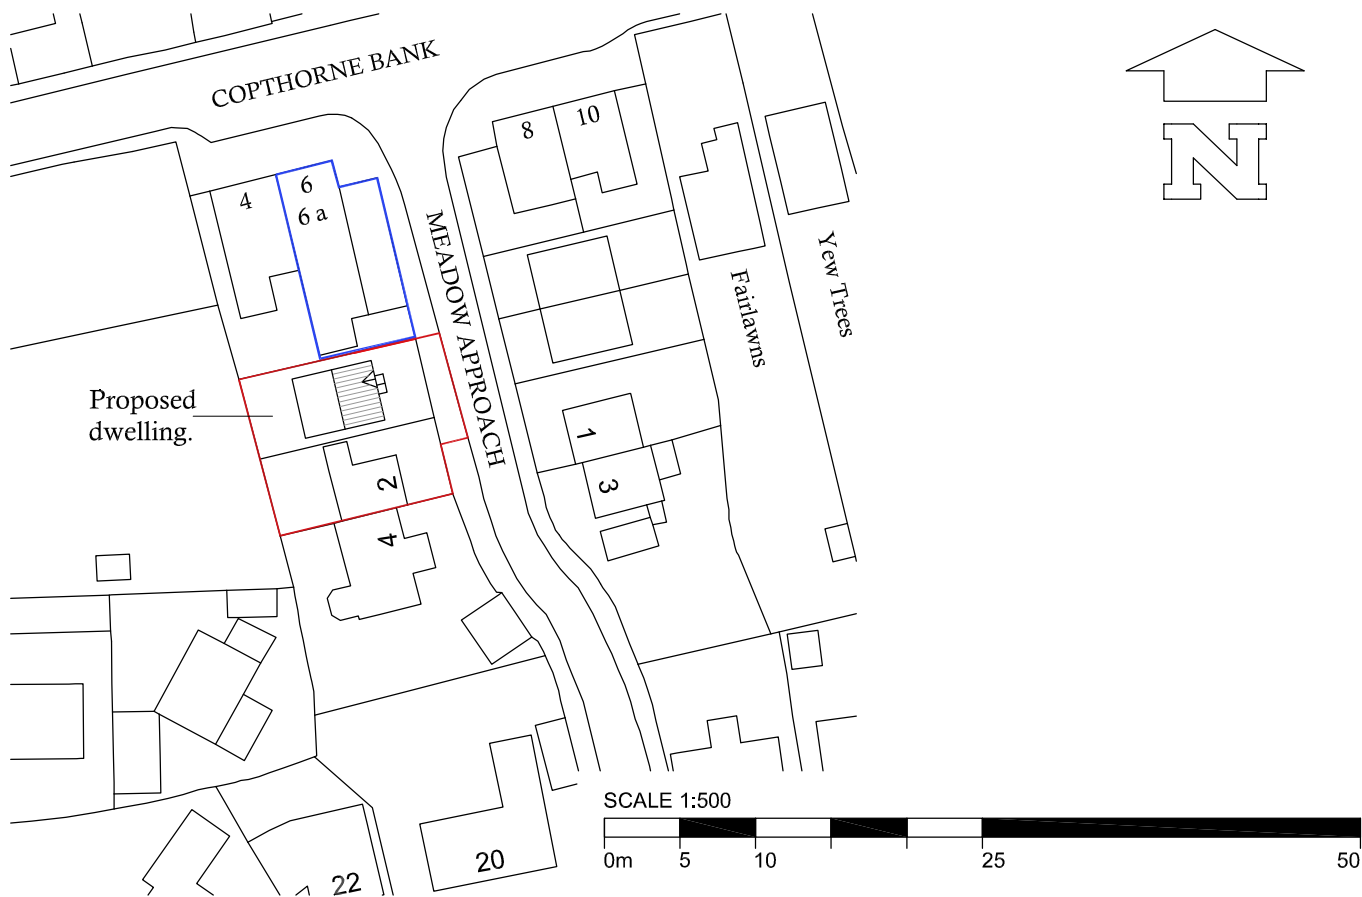

BLOCK PLAN 1:500

3 The Moorings,
Felbridge,
East Grinstead,
West Sussex. RH19 2TD.

01732 808238 www.arcarch.co.uk

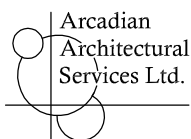

Description.

Site Location and Block Plans.

Job Title.

LAND ADJACENT TO No 2 MEADOW
APPROACH, COPTHORNE, WEST
SUSSEX RH10 3RF.

Scale : 1:1250, 1:500 @ A4.

Drawn By : mpp

Date : July 2024

Checked By : ajp

Drawing No:

CE.RH.24/P/04