


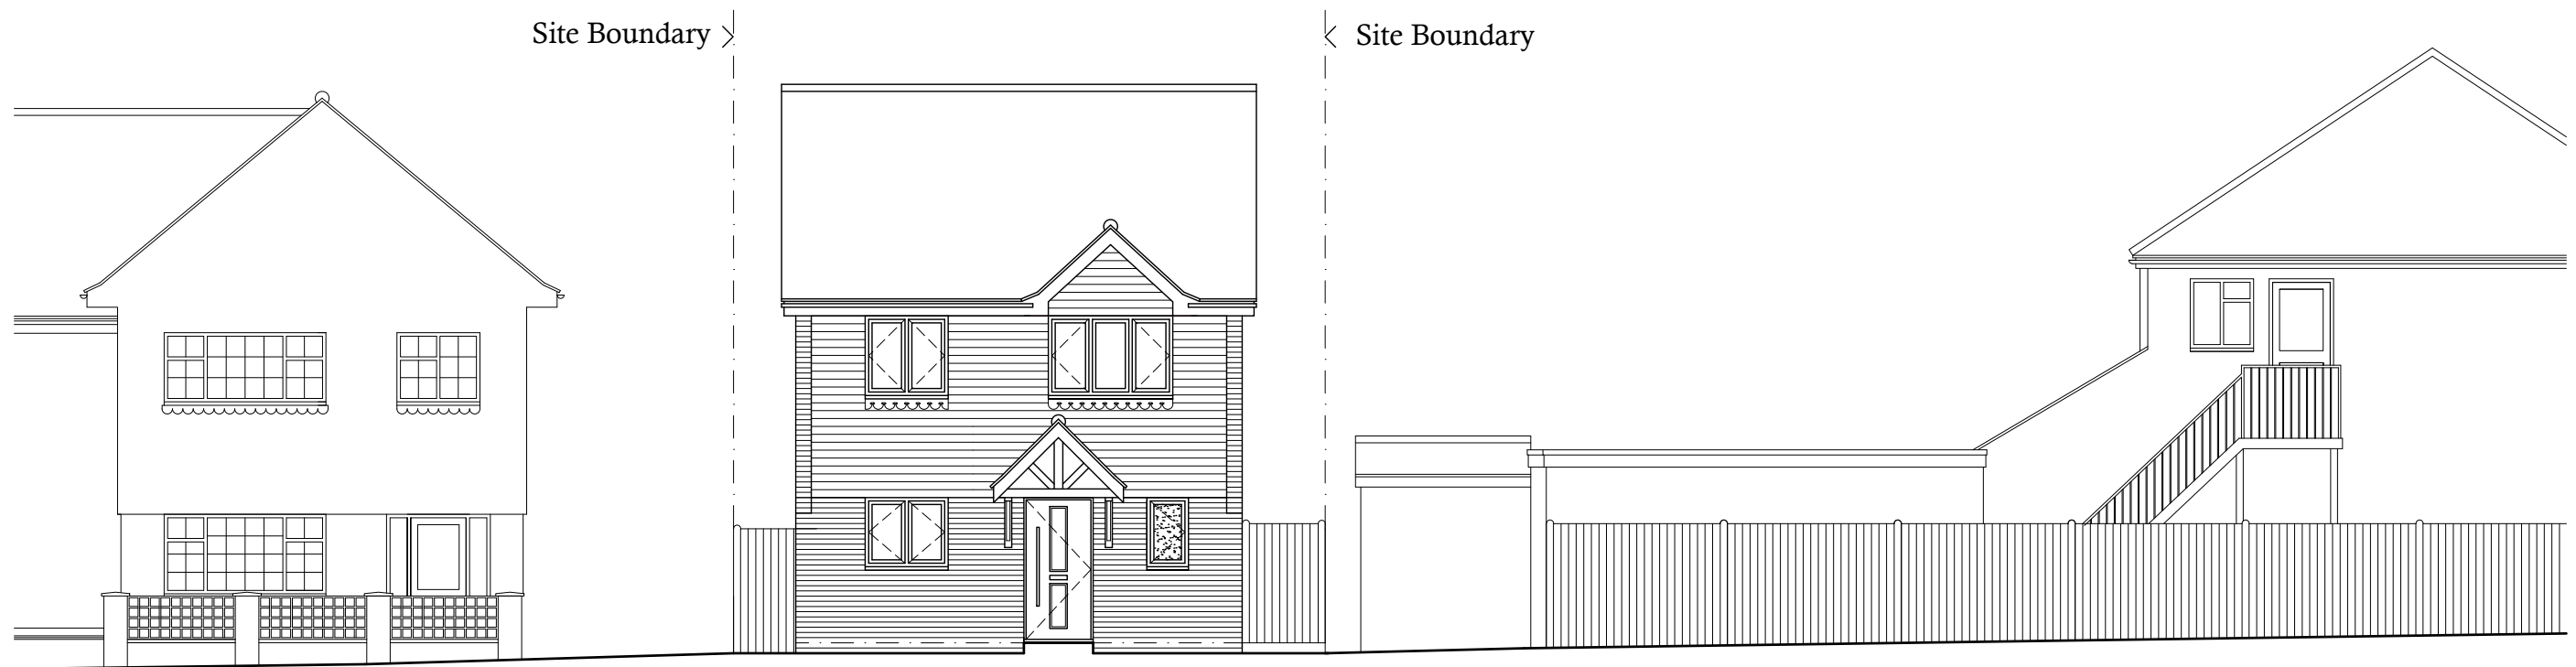

2 MEADOW APPROACH

PROPOSED DWELLING

6 and 6a COPTHORNE BANK

3 The Moorings,
Felbridge,
East Grinstead,
West Sussex. RH19 2TD.

01732 808238 www.arcarch.co.uk



Job Title.

LAND ADJACENT TO No 2 MEADOW
APPROACH, COPTHORNE,
WEST SUSSEX RH10 3RF.

Proposed Street Scene.

Scale : 1:100 @ A3
Drawn By : mpp

Date : July 2024
Checked By : ajp

Drawing No: CE.RH.24/P/03

SCALE 1:100

