


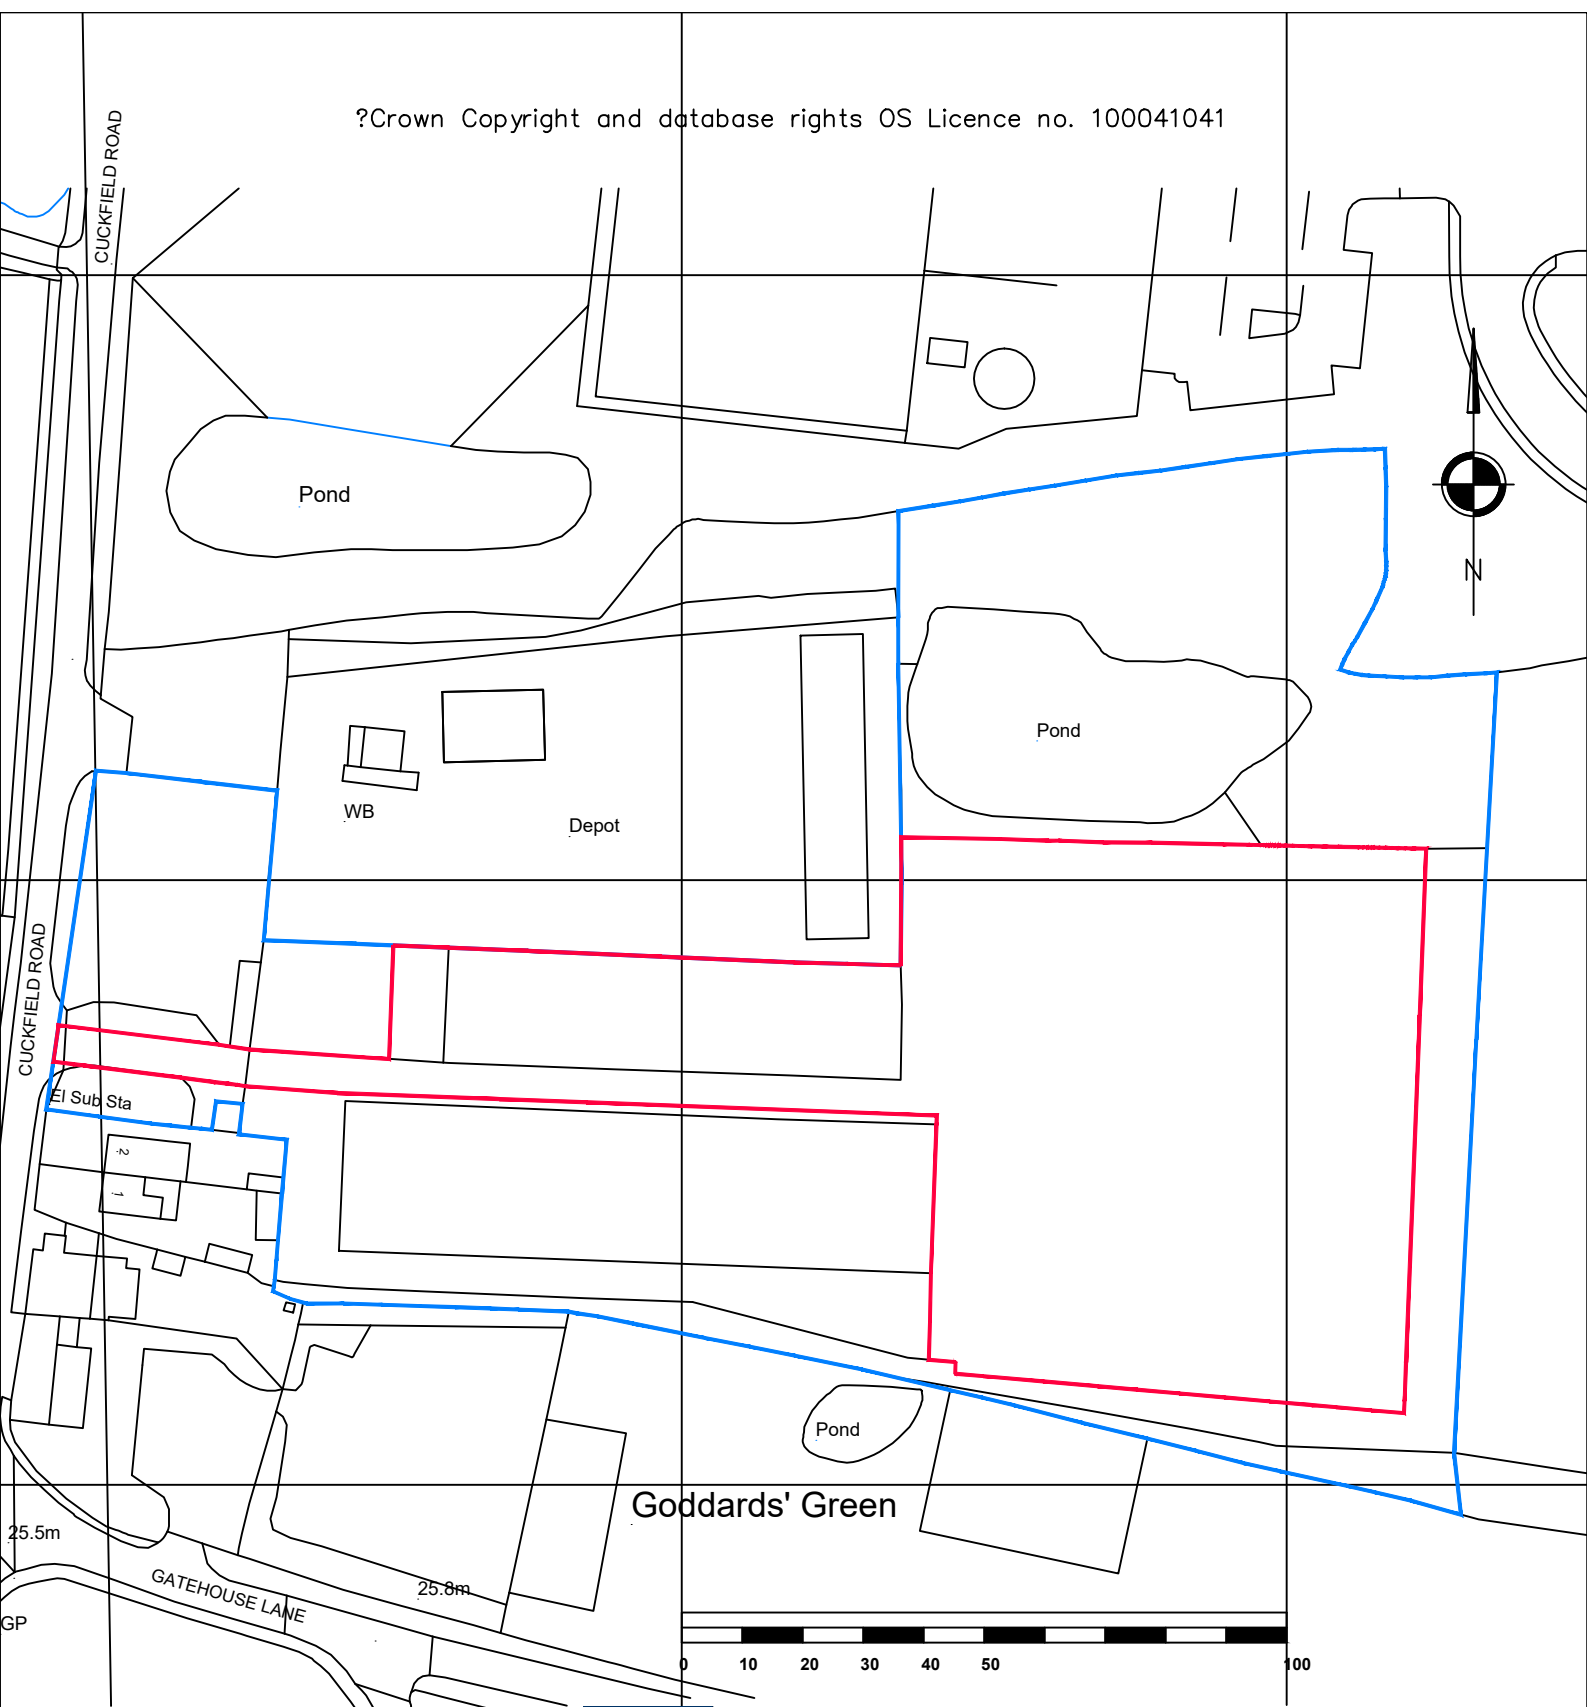

OVERALL SITE IN SAME OWNERSHIP
22964M² / 5.67 ACRES

APPLICATION SITE AREA
9898M² / 2.44 ACRES / 0.98 HECT



STARK Building Materials UK Limited
Development Team, 1st Floor, Parkview House, Woodvale Road,
Brighouse, HD6 4AB

1 - 1250 @A4

LOCATION PLAN - JEWSON

GODDARDS GREEN

DWG No 0733-STK-ZZ-DR-K-0001 V2.0