


NOTES RELATING TO THIS DRAWING

ALL DIMENSIONS ARE TO BE CHECKED ON SITE PRIOR TO COMMENCEMENT OF ANY WORKS, AND ANY DISCREPANCIES REPORTED IMMEDIATELY TO THE ARCHITECT/DISIGNER.
THIS DRAWING IS TO BE READ IN CONJUNCTION WITH ALL OTHER DESIGN TEAM DETAILS AND SPECIFICATIONS.
DO NOT SCALE FROM DRAWINGS, EXCEPT FOR THE PURPOSES OF PLANNING ASSESSMENT.

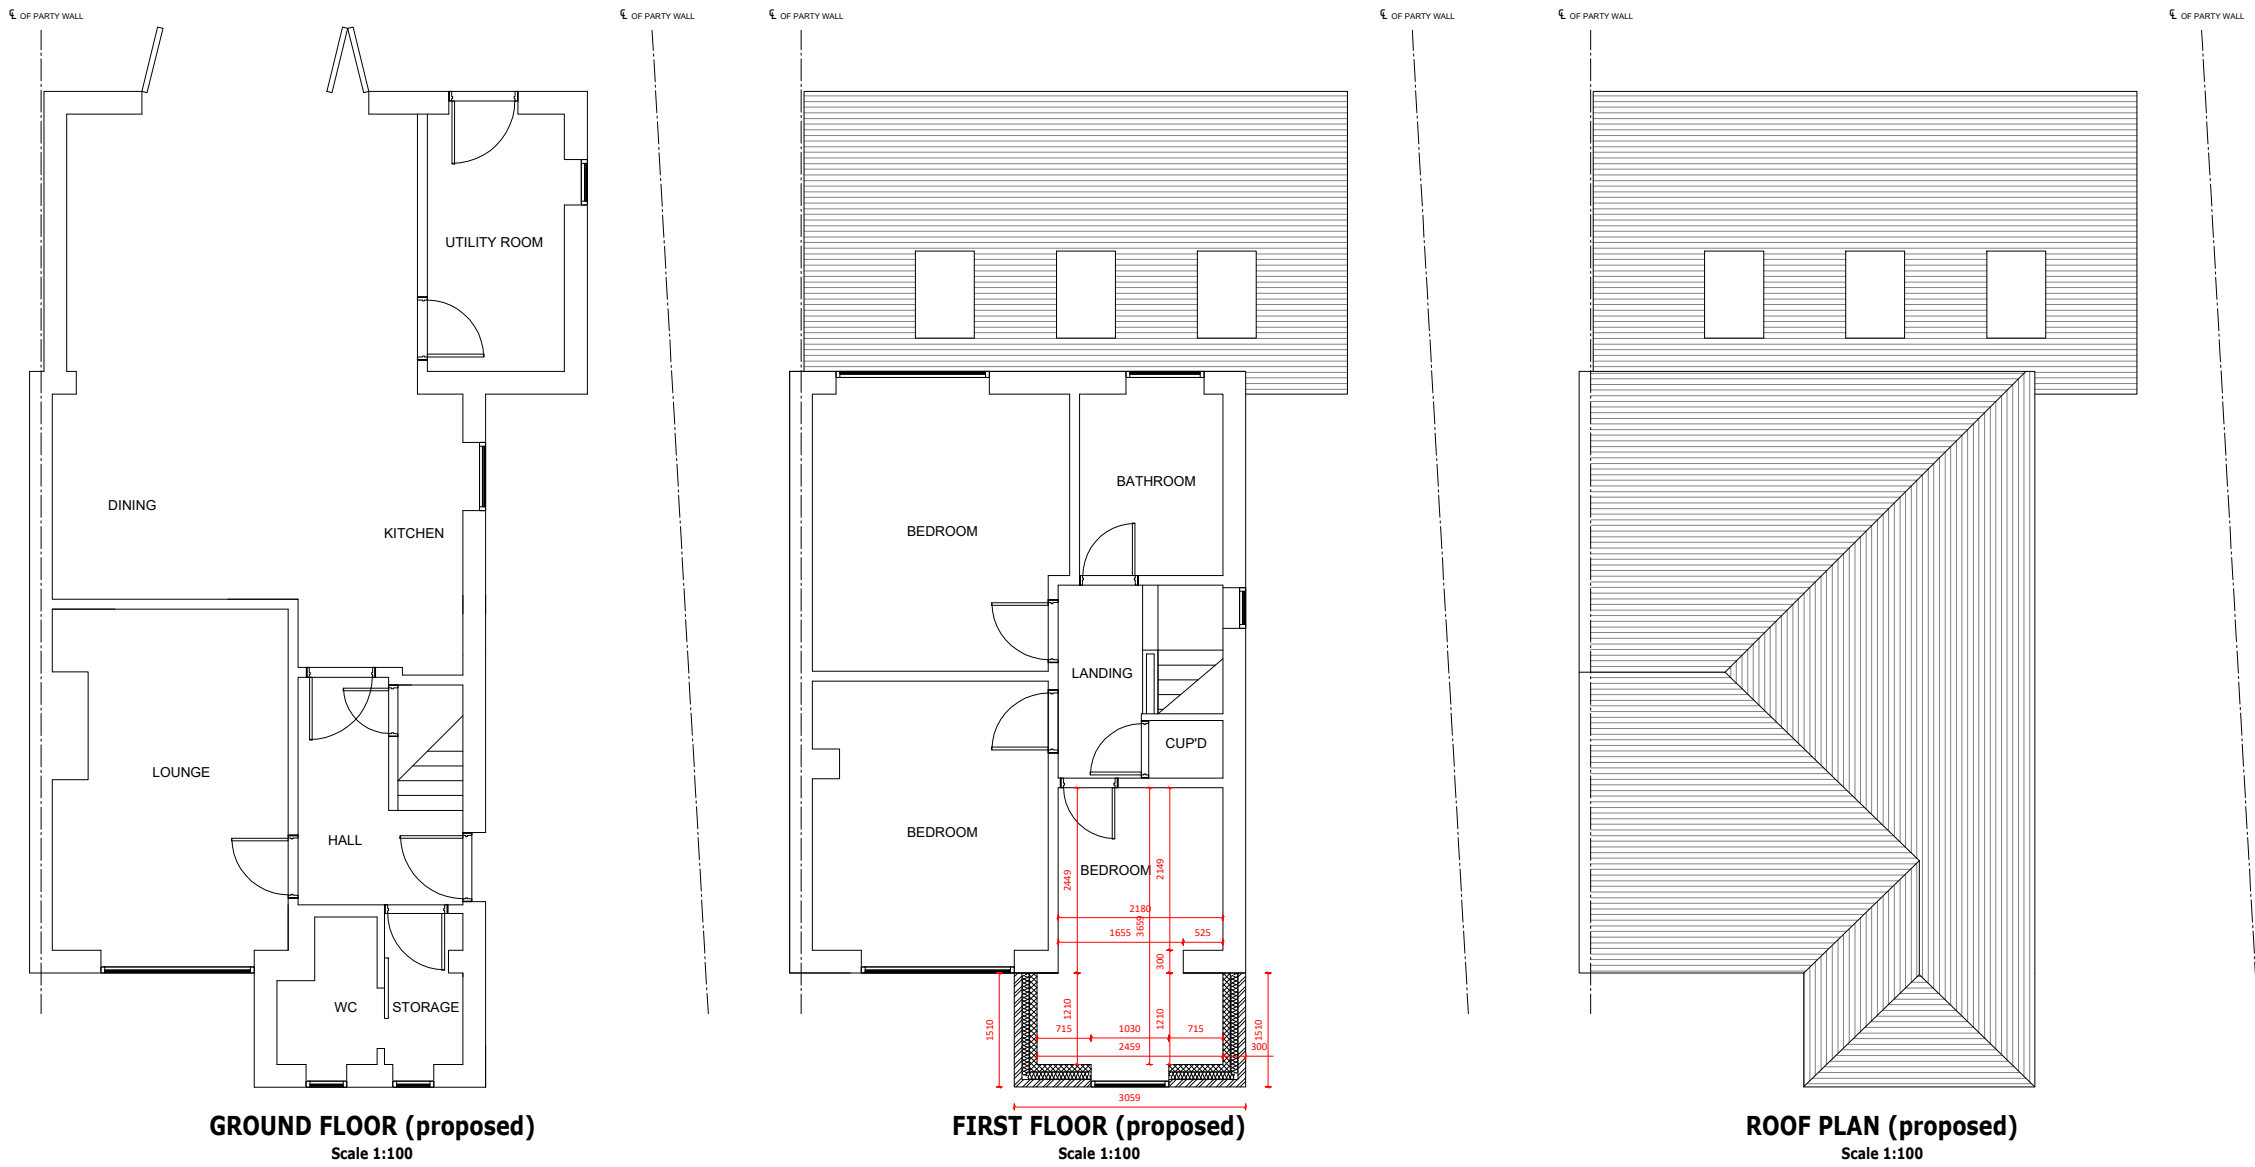

LEGEND:

- RETAINED STRUCTURE
- NEW CAVITY WALL
- NEW STUD WALL
- NEW BLOCKWORK WALL

SCALE BAR FOR 1:100



- NOTES:
- EXTERNAL WALL TO BE BRICKWORK FINISH
 - ROOF TO BE TILED FINISH TO MATCH EXISTING APPEARANCE
 - WINDOWS TO MATCH EXISTING APPEARANCE



Title:	ISSUE FOR INFORMATION			
Client:				
Project:	38 WOODLANDS RD, HAYWARDS HEATH RH16 3JU			
Drawing:	PROPOSED PLANS AND ELEVATIONS			
Drawn:	SS	Chkd:	SS	
Drawing Status:	PLANNING ISSUE	Rev:	P1	
Scale:	Noted @ A2	Date:	FEB 25	
Job No:	PSD/2025/656	Drawing No:	A02	