


Predicted Vehicle Movements

Based on the duration of the works and the size of the scheme our expectations are that we will receive approximately 60 articulated vehicles over an initial three week period where materials are imported for use in the car park area (the permanent area serving as a temporary car park / working area to facilitate the project) after which, deliveries will reduce significantly to an average of 2 vehicles per day for the balance of the scheme. With the exception of perhaps 20 vehicles carrying large format materials such as insulation, plasterboard and plywood, the majority of the vehicles will be smaller "Flatbed" trucks and Vans.

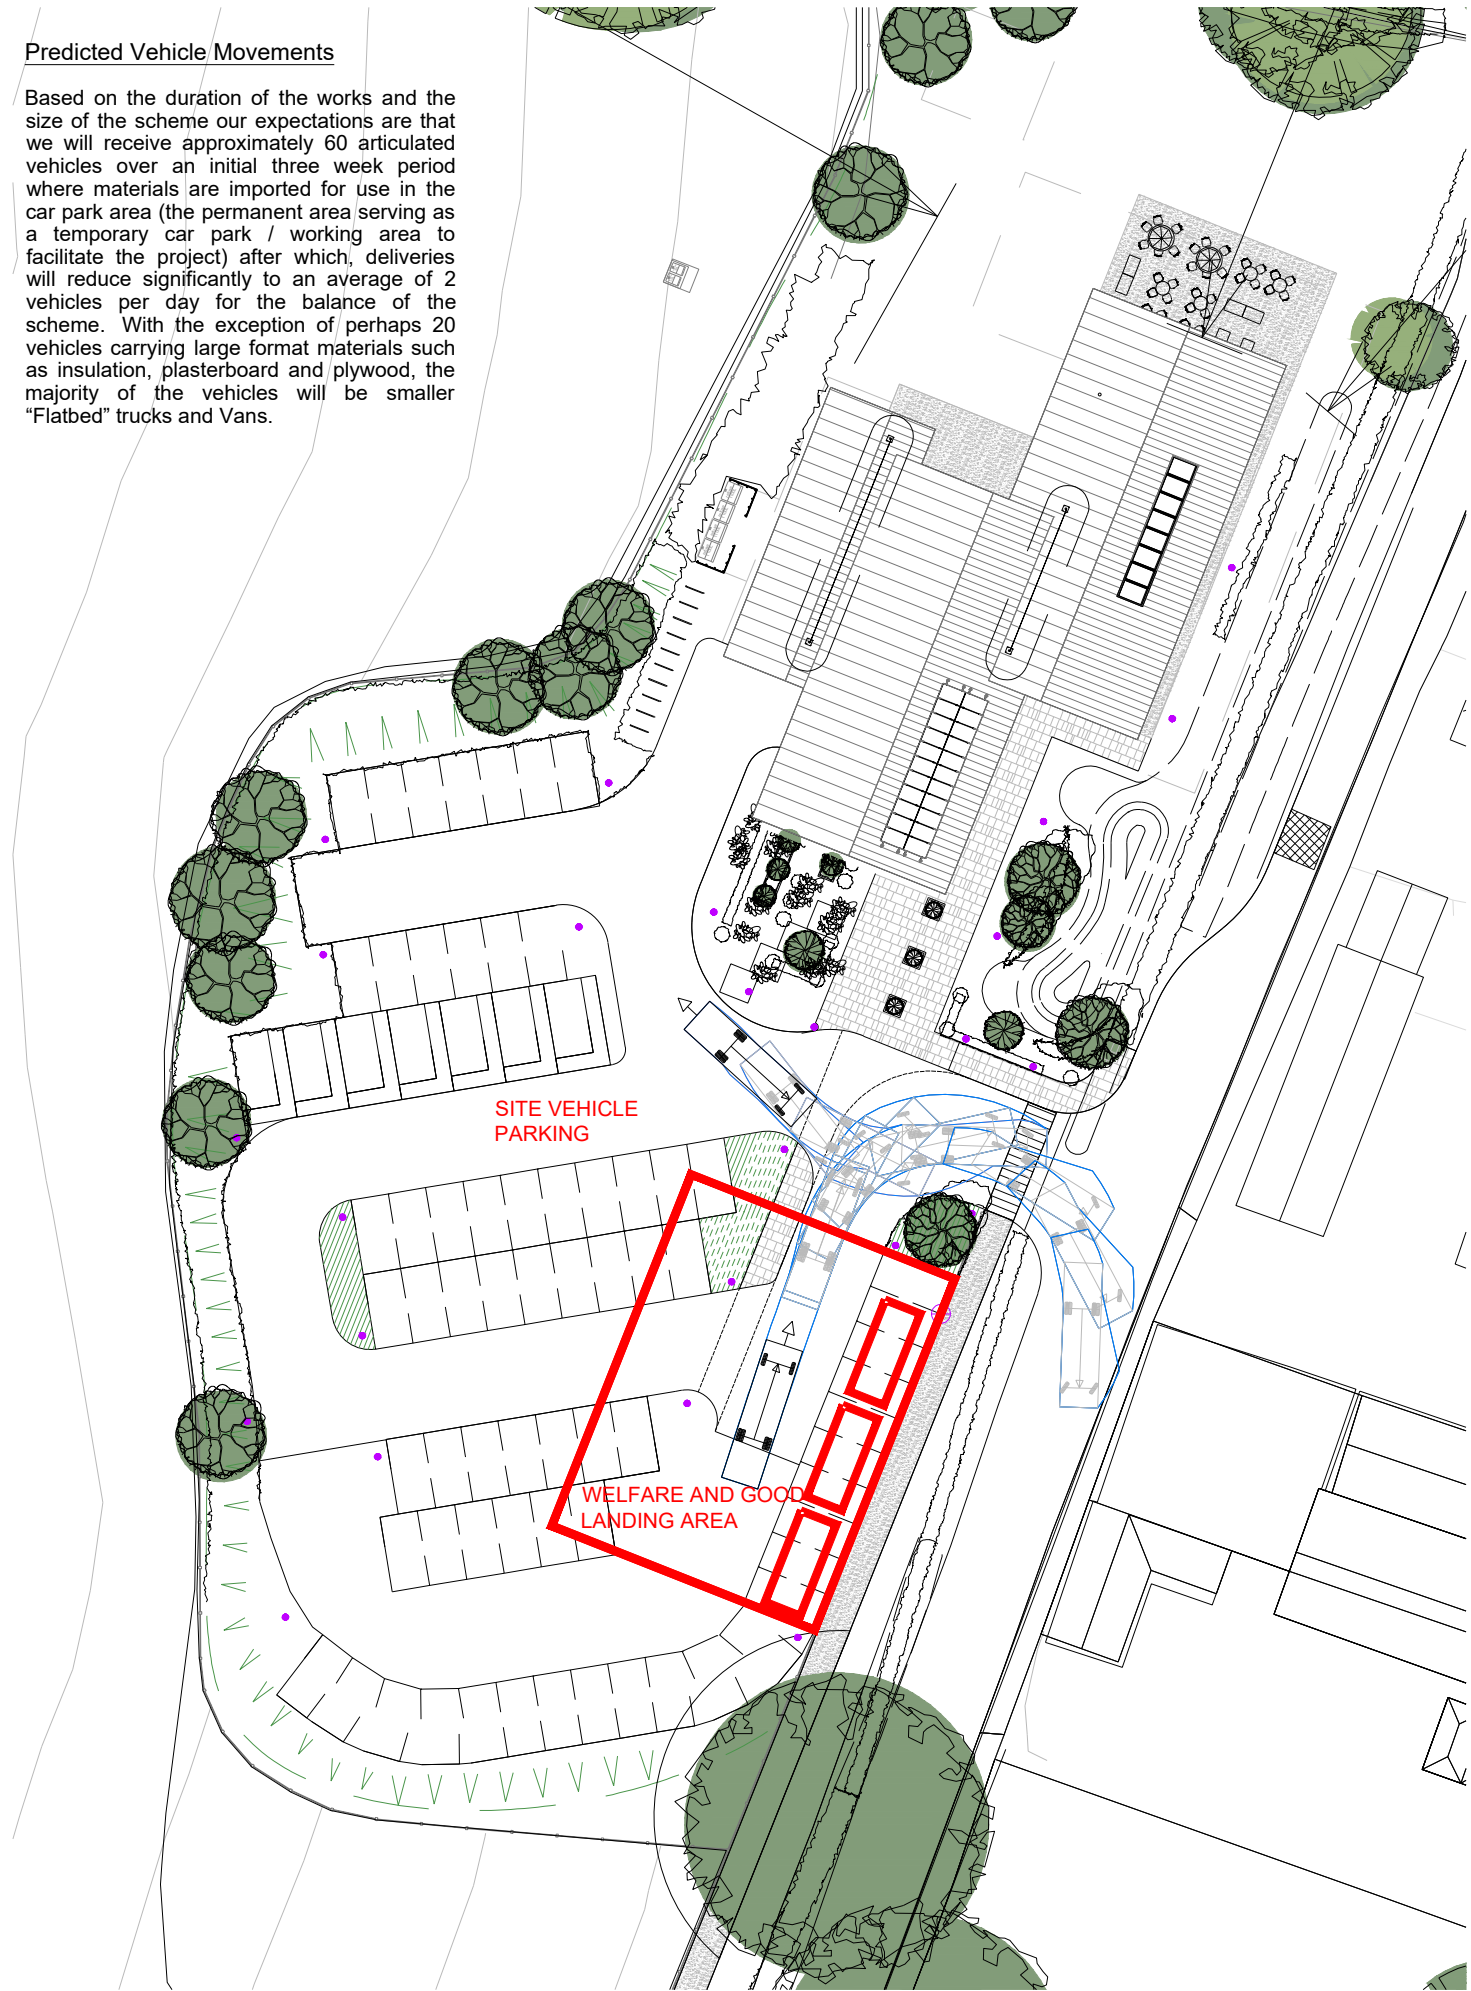

CROWTHER ARCHITECTS ASSOCIATES CROWTHER ASSOCIATES ARCHITECTS LLP LOF, 100/101 Queens Road, Brighton, BN1 3XF T: 01273 695030 www.crowtherassociates.co.uk	DRAWING			Proposed Site Layout CEMP			CLIENT			Ote Hall Farm			CROWTHER ASSOCIATES
							PROJECT			Ote Hall Farm			
	JOB NO.			DRAWING NO.			SCALE			DATE			
	C2105			(20)CEMP			1:500@A4			Feb 25			
										DRAWN JJ			