


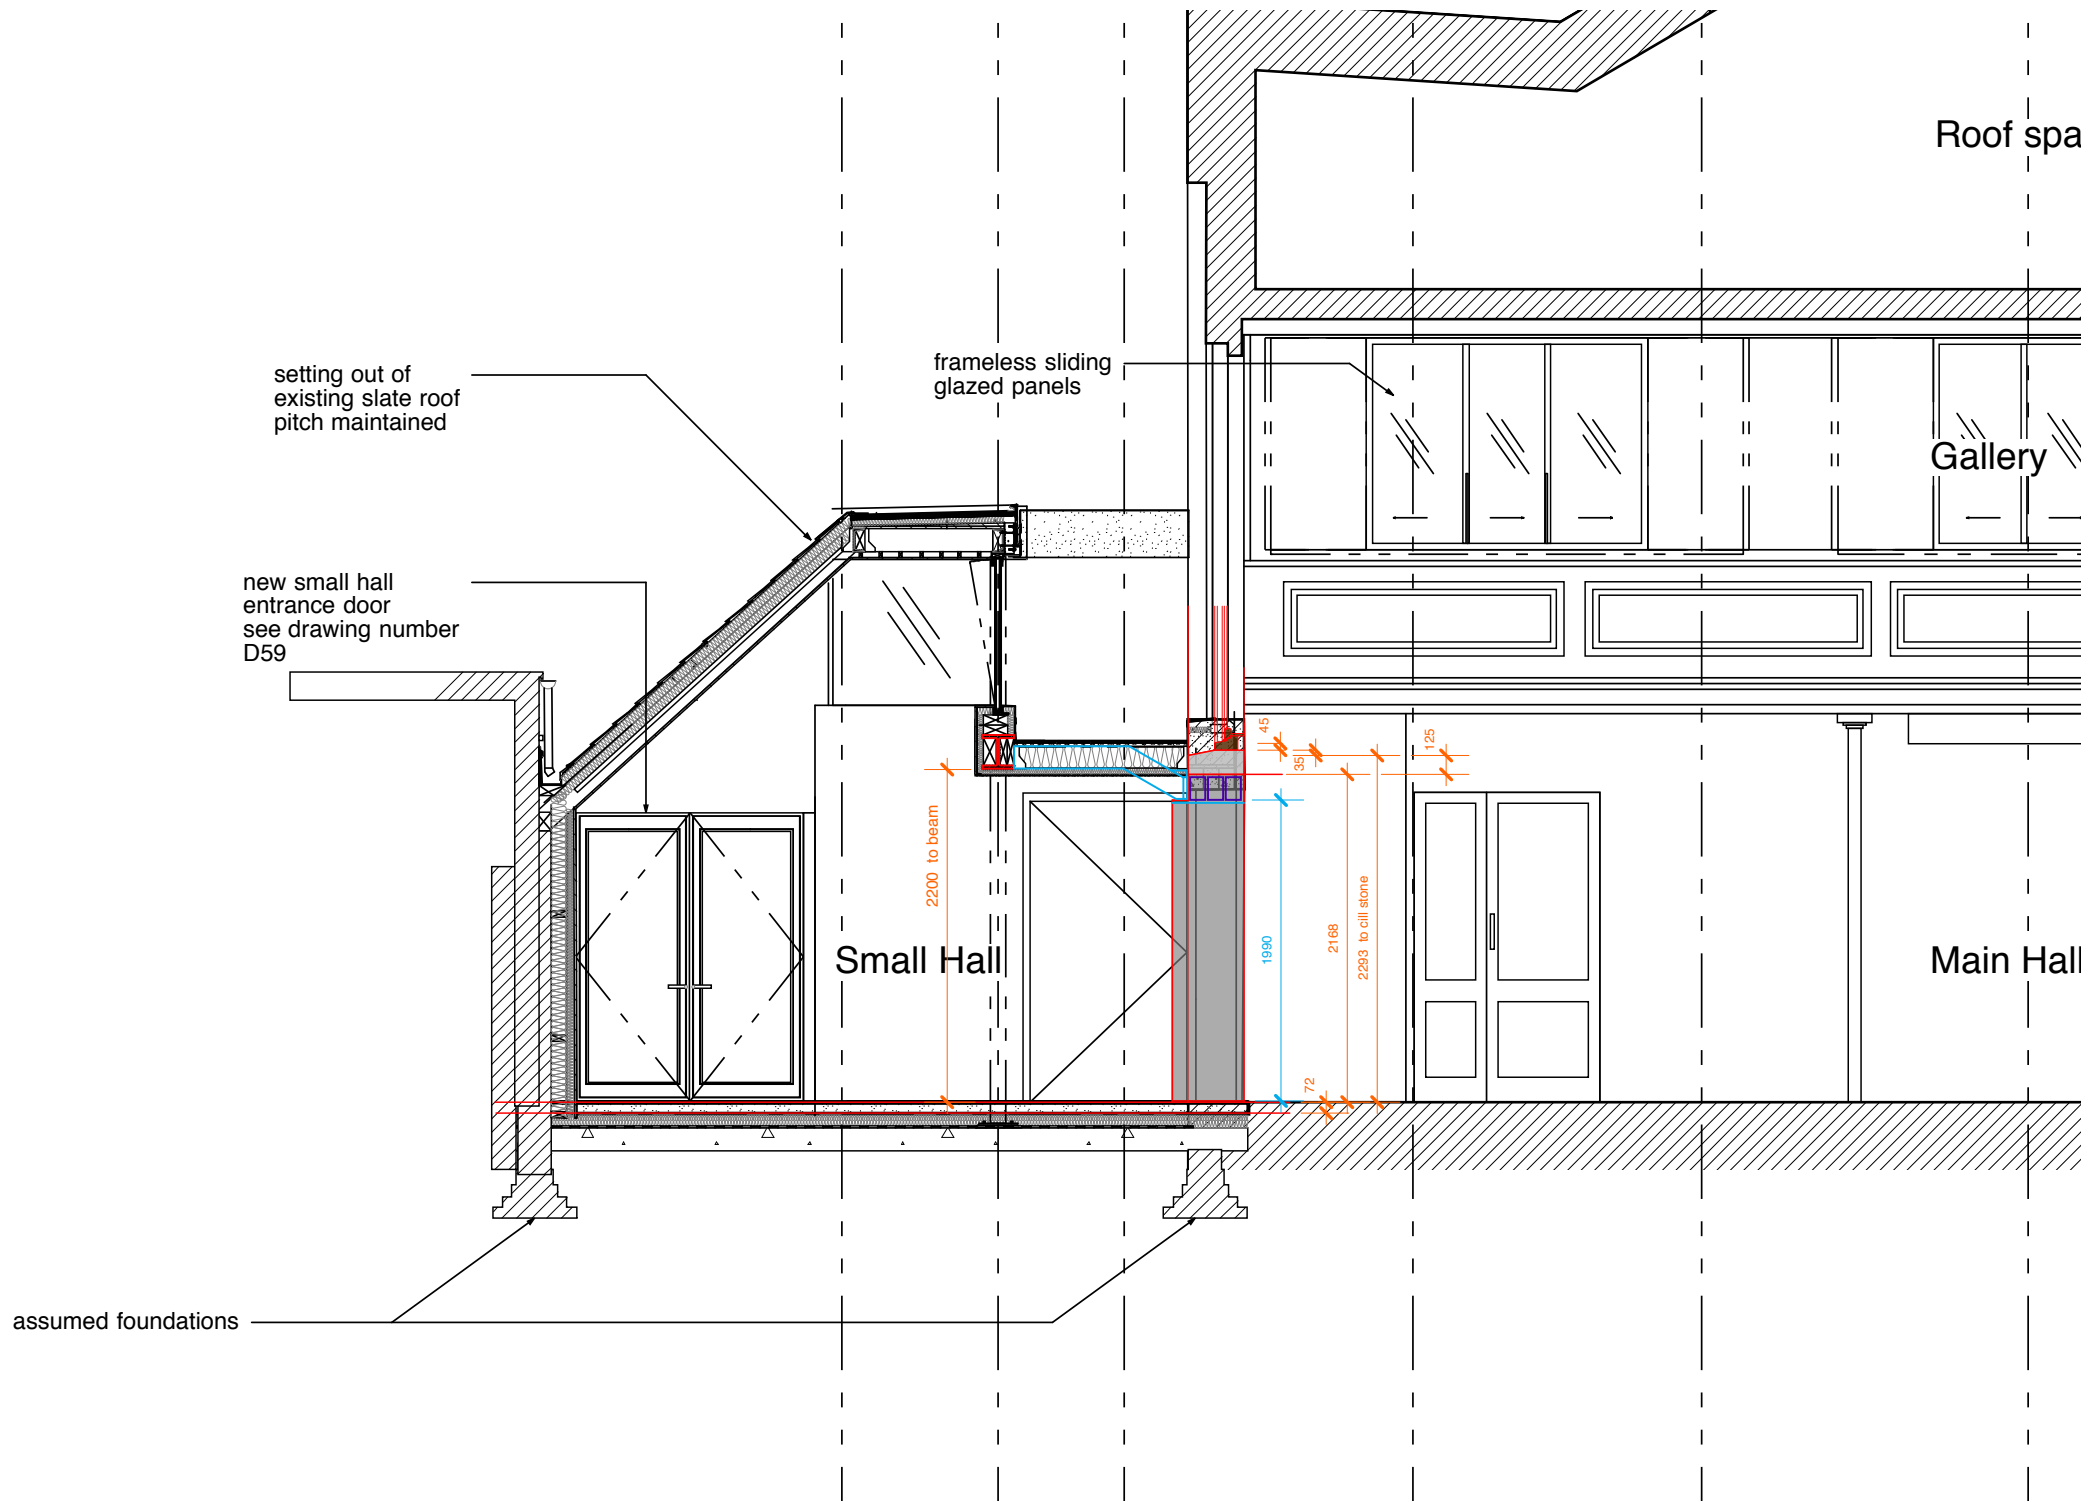

Roof spa

Gallery

Main Hall

setting out of
existing slate roof
pitch maintained

frameless sliding
glazed panels

new small hall
entrance door
see drawing number
D59

Small Hall

assumed foundations

2200 to beam

45
35

125

1990

2168

2293 to cill stone

72