



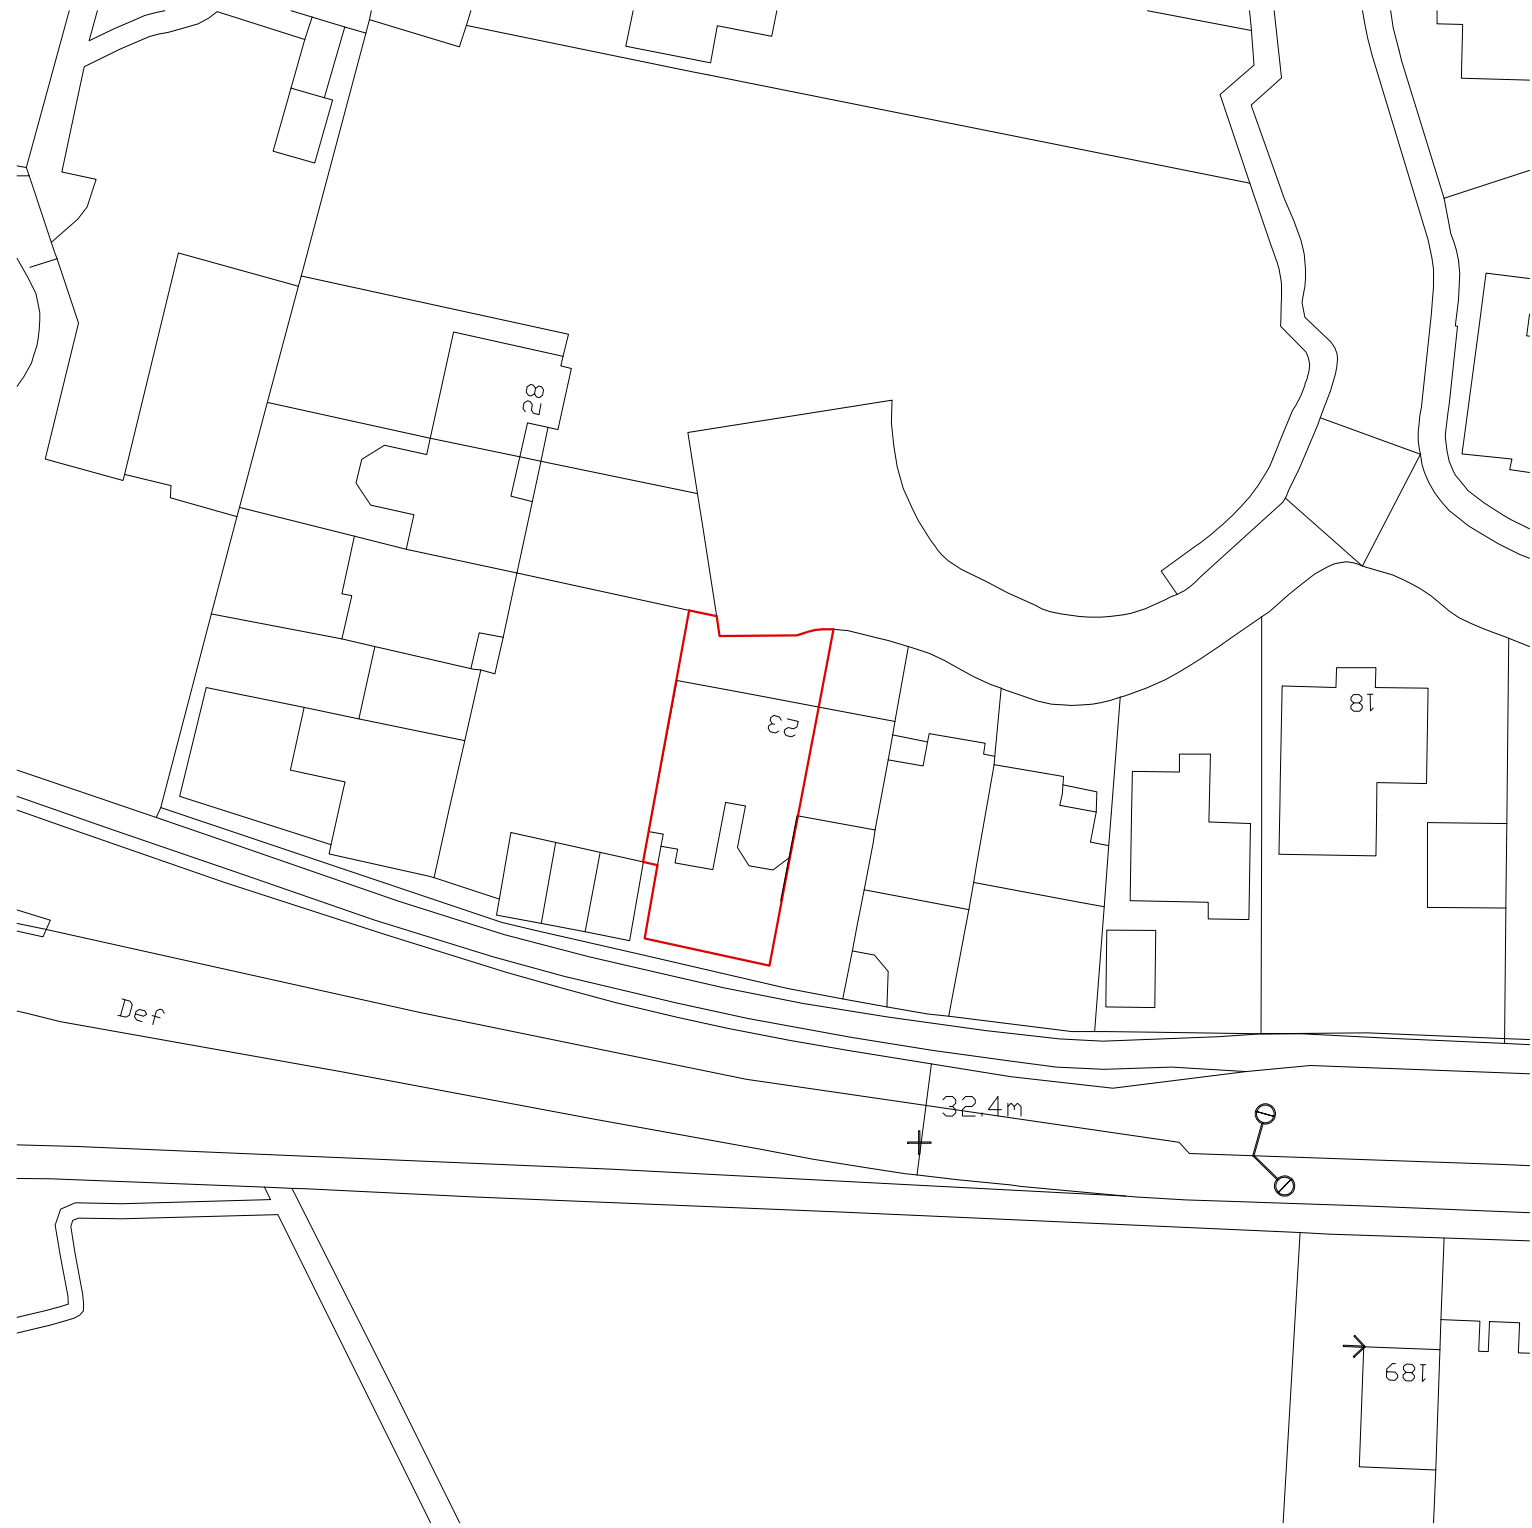


Existing Block Plan 1:500

0 10 20 30 40
Scale In Metres

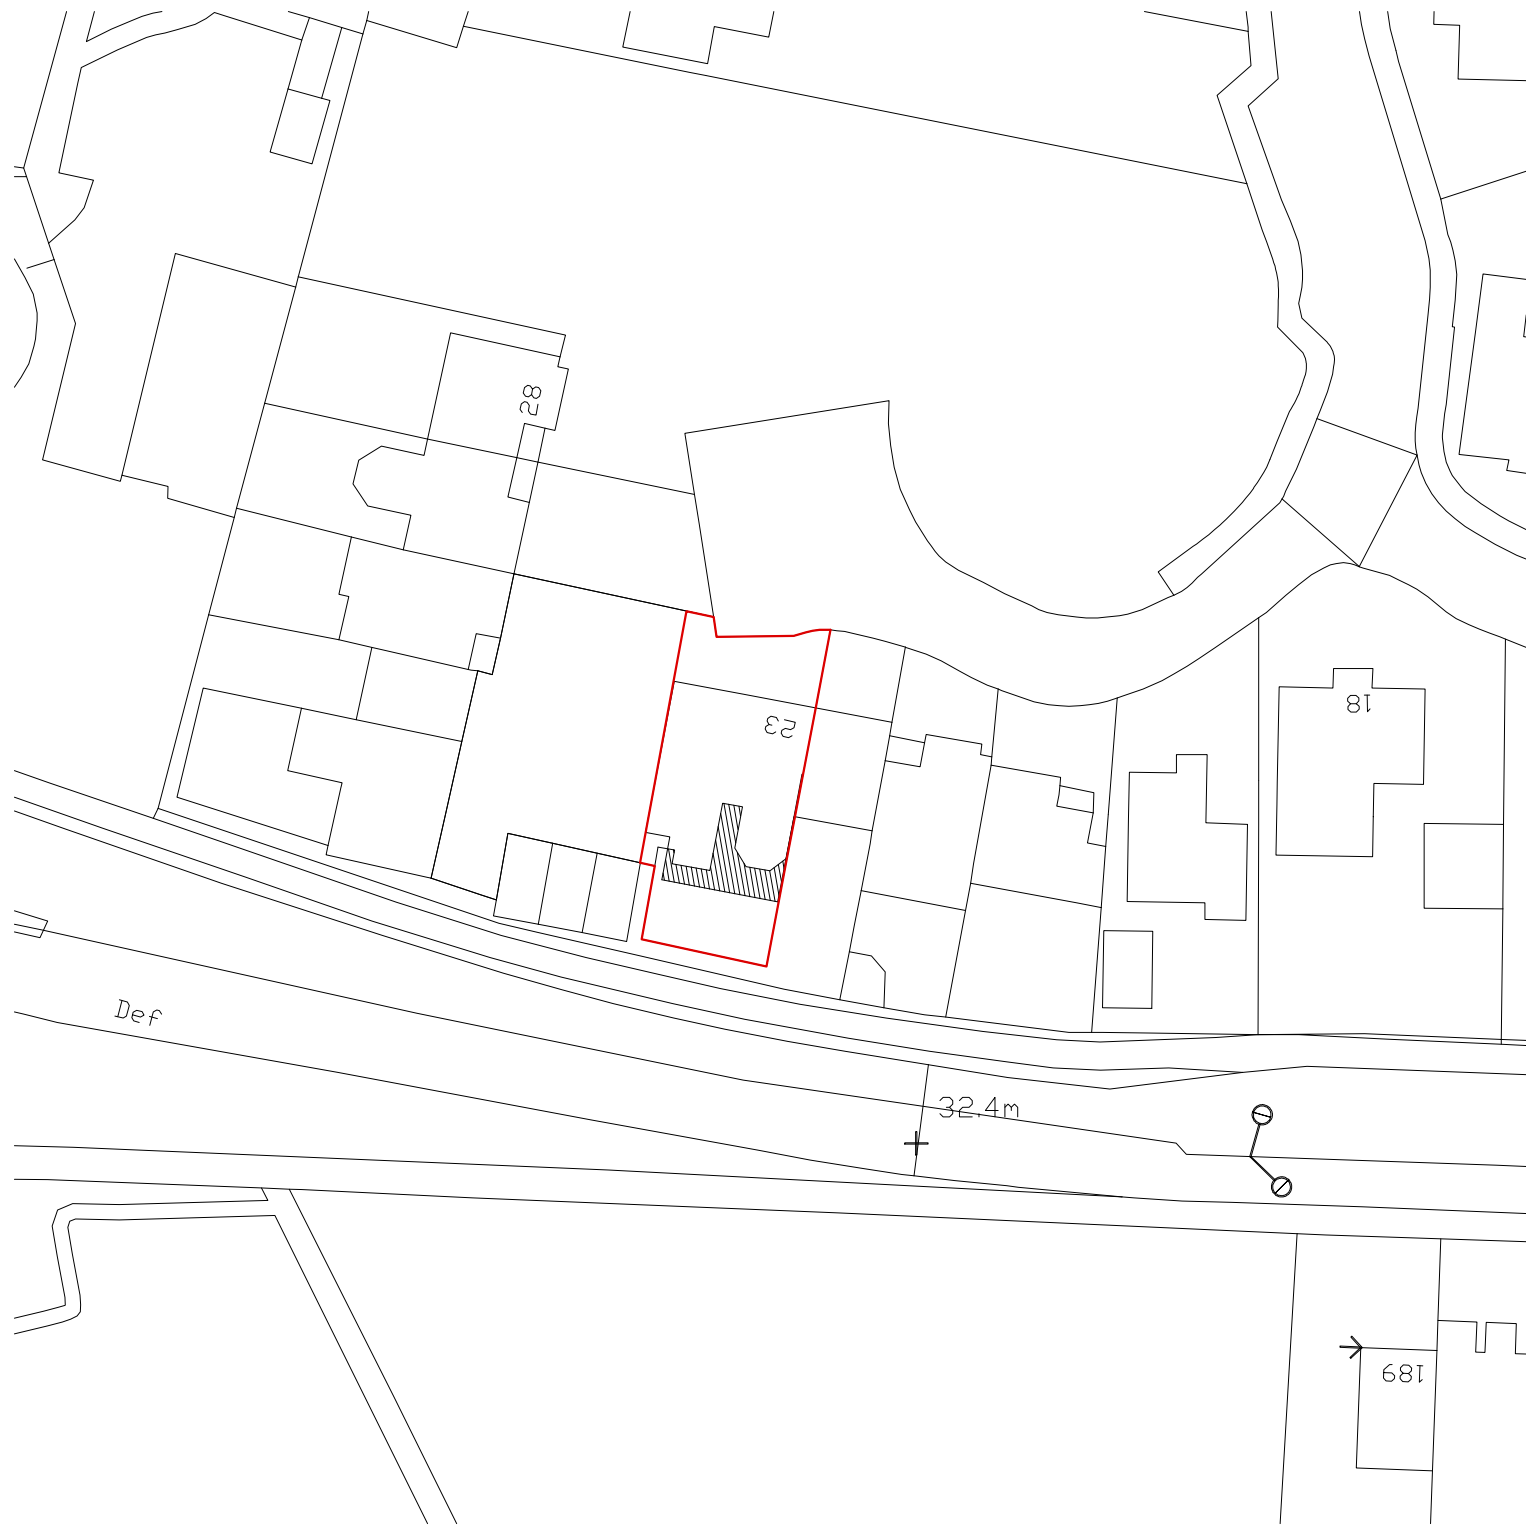

Proposed Block Plan 1:500


0 10 20 30 40
Scale In Metres

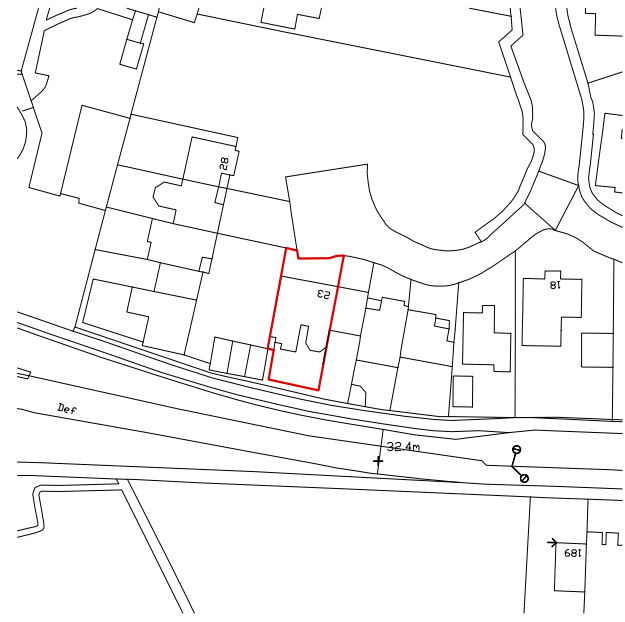

Serial number: 310019
© Crown copyright and database right 2025
Ordnance Survey licence AC2005948283
Reproduction in whole or in part is prohibited
without the prior permission of Ordnance Survey.

0 5 10 15 20 25
metres
NORTH

Location Plan 1:1250
Existing

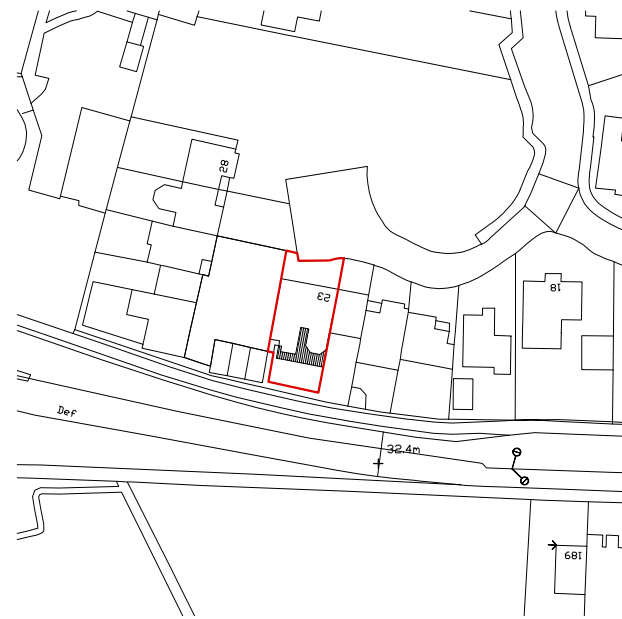

Location Plan 1:1250
Proposed

SKETCH
DRAWING

- NOTES:
- Copyright of this drawing remains the property of Buchan Rum Architects Ltd and should not be reproduced in full or parts or re-used without written permission from Buchan Rum Architects Ltd.
 - These drawings must be used in conjunction with the structural engineers drawings & details, and with all other consultants, sub-contractor and specialist's drawings & details.
 - All dimensions are in millimetres, unless stated otherwise.
 - All goods materials workmanship to conform with current building regulations BSS and COPIs.
 - All dimensions must be checked on site, and any discrepancies verified with the architect.
 - Do not scale from the drawing.
 - Any discrepancies between the drawings, details and specification must be reported to the architect immediately before work is put in hand.
 - All works to be carried out in full accordance with current Building Regulations, British Standards and all Health & Safety Regulations.
 - If in doubt please ask.

rev.	date	comment
------	------	---------

amendments

Client

Site address

23 Valentine Drive

Job Title

House extension and internal
remodelling

Location plan and block plan

buchan rum

9 SAVILL ROAD
LINDFIELD
WEST SUSSEX RH162NY

E : info@buchanrumarchitects.co.uk
T : 01444 239019

Scale	Size
1:1250, 1:500	A1

BRA

Drawing number
25_144_PL_00_105

Rev.
01