
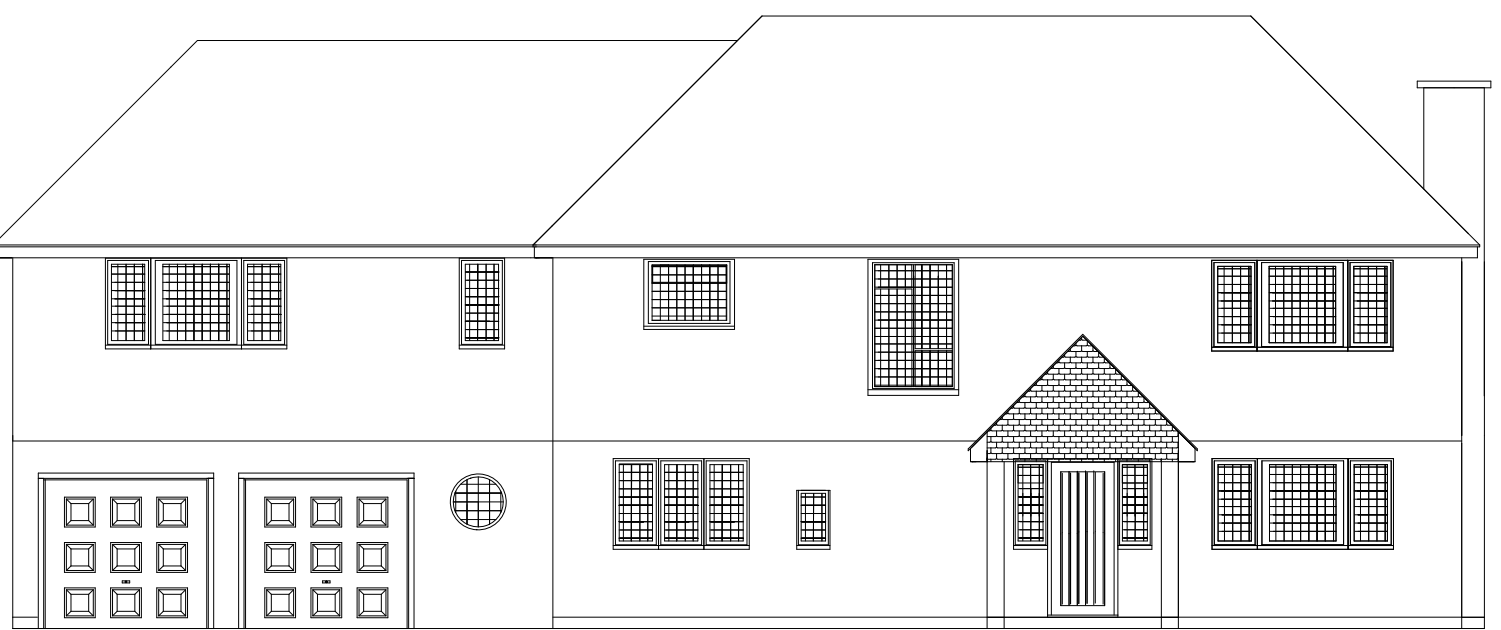
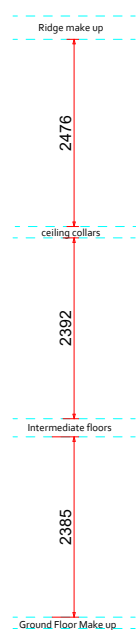
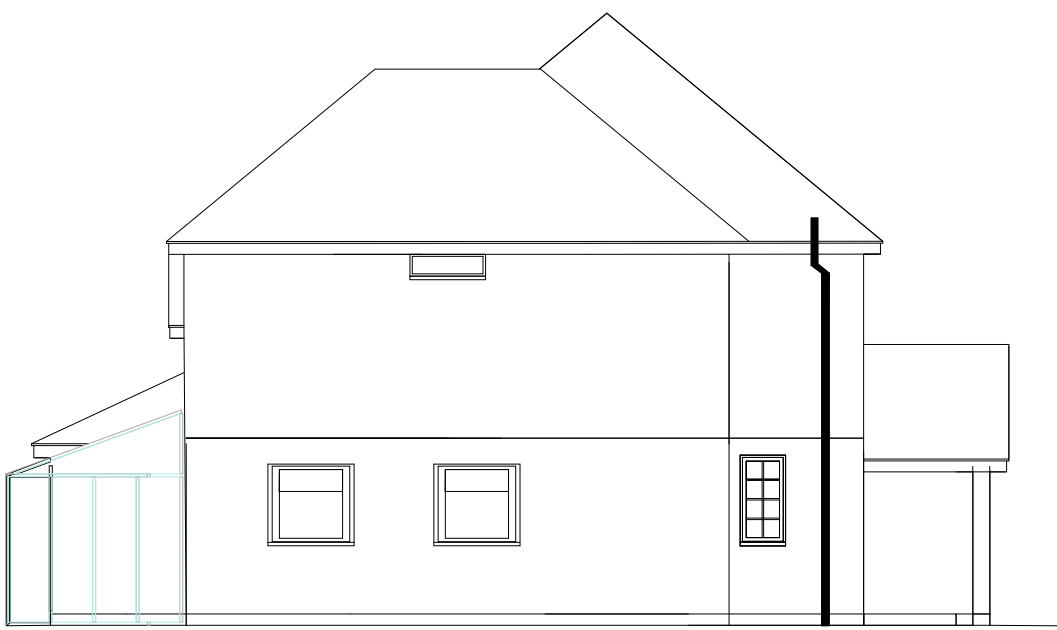


Planning Drawings

Elevations Existing

Scale 1 : 100 2000mm

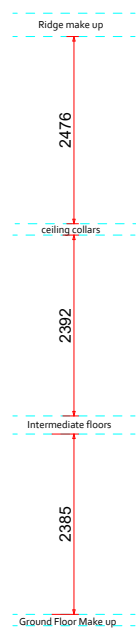


Elevations Proposed

Scale 1 : 100 2000mm






Roof tile match



Brickwork match

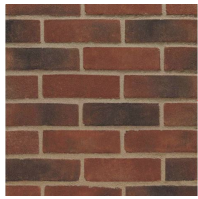

White windows & doors

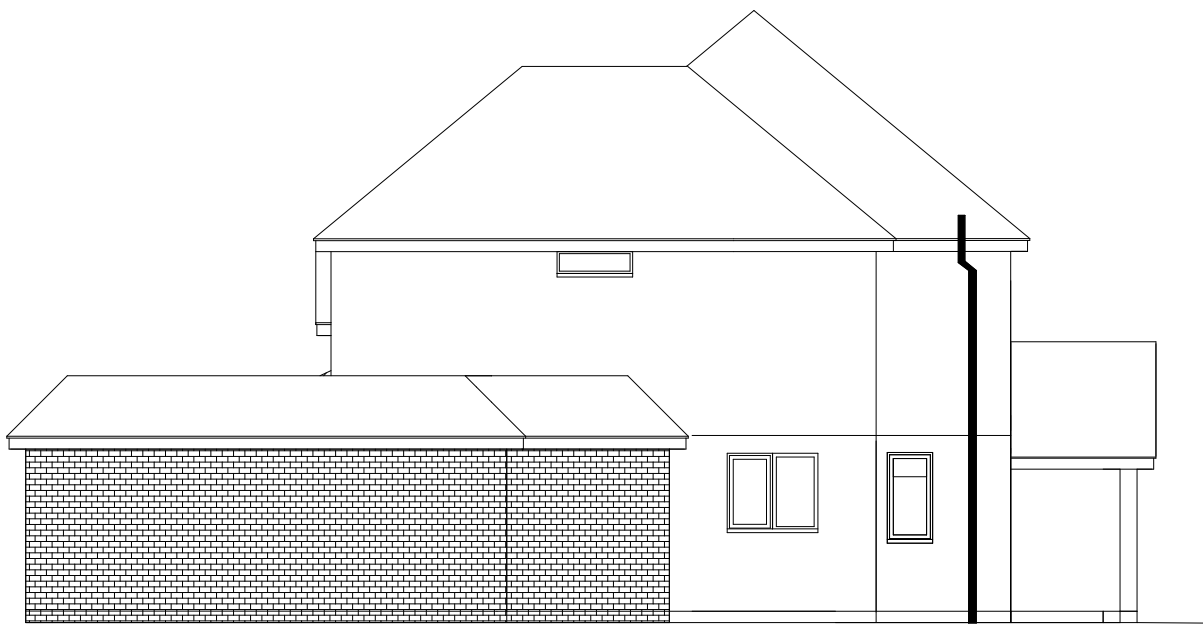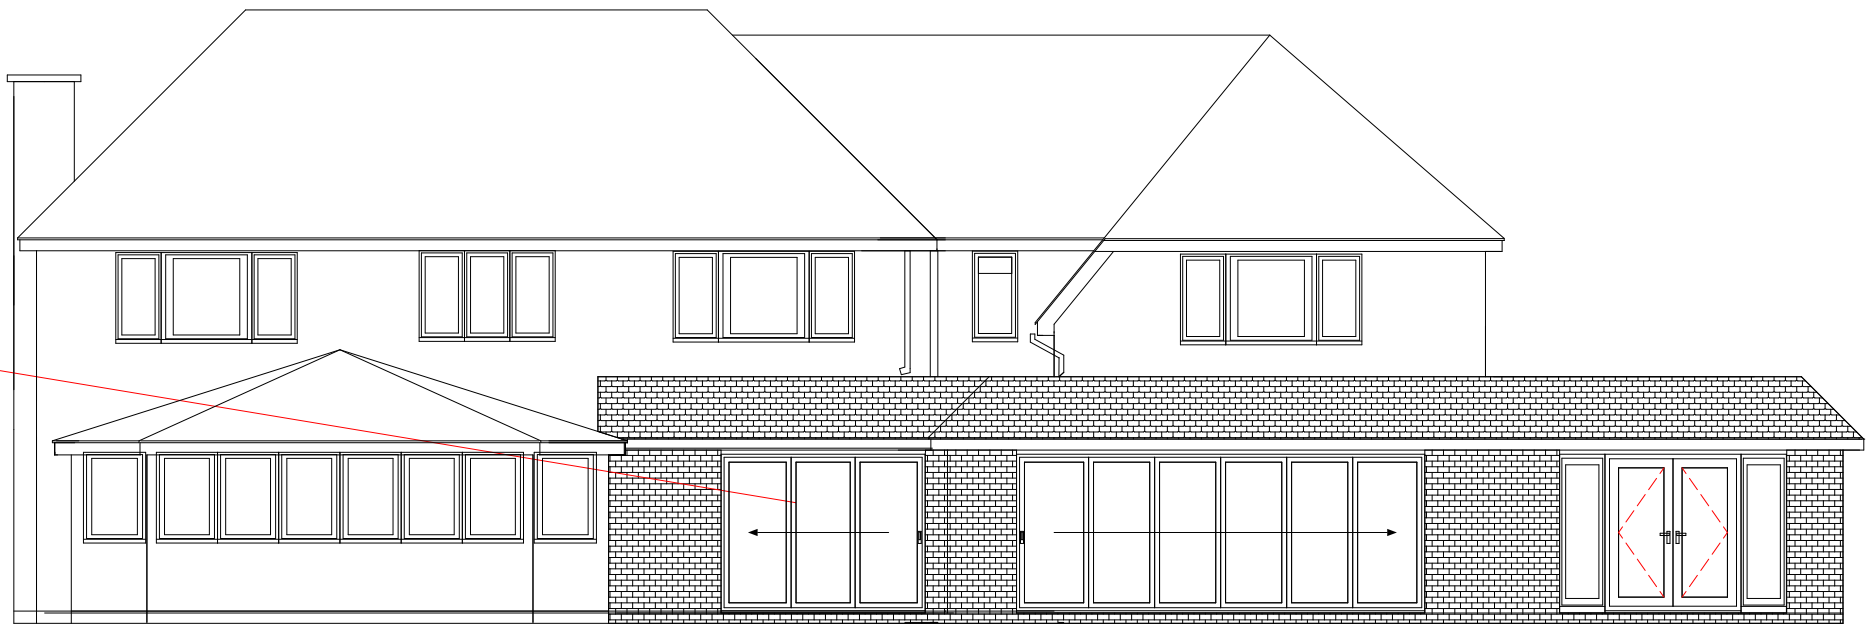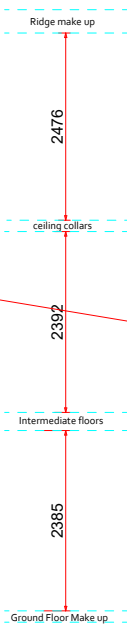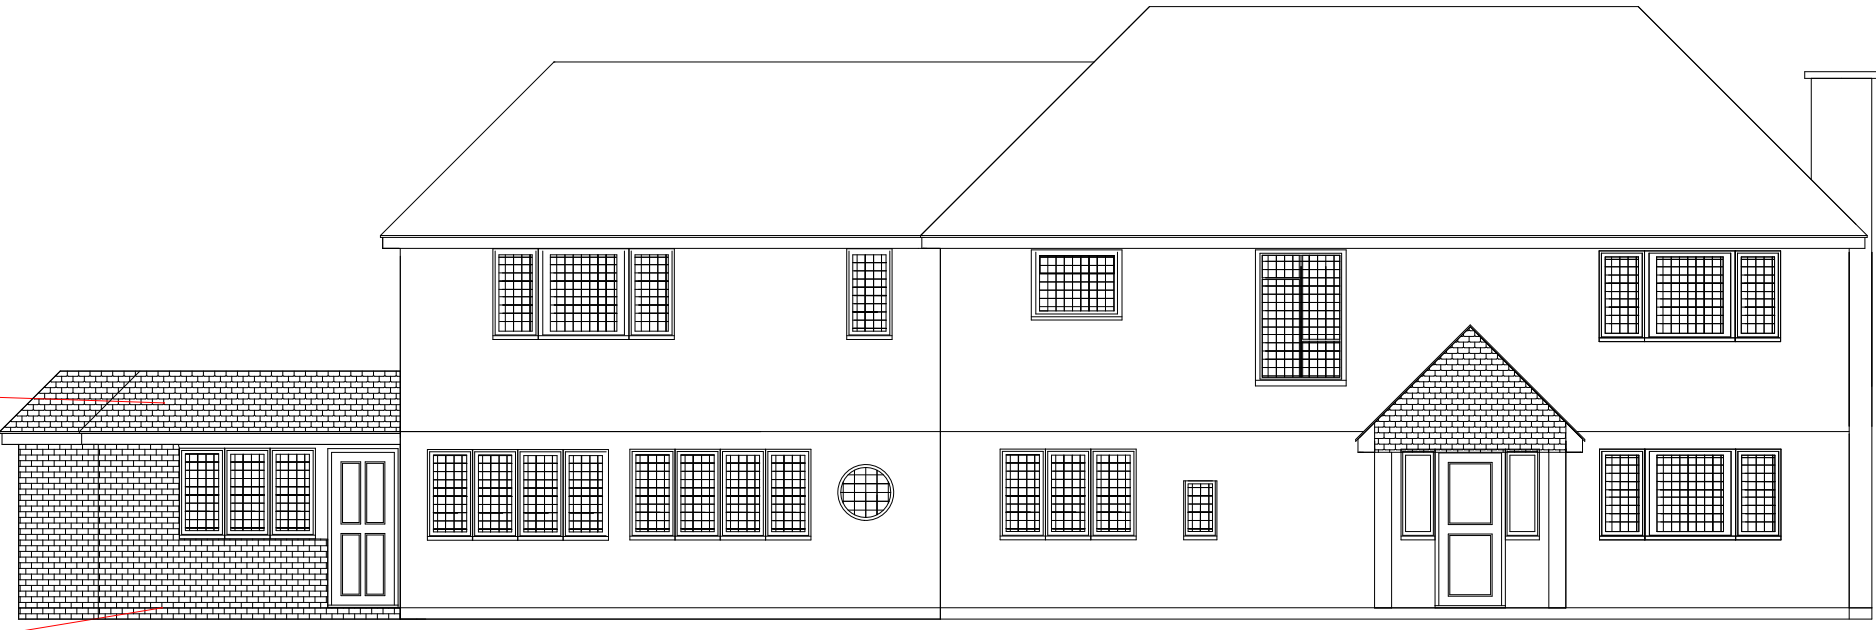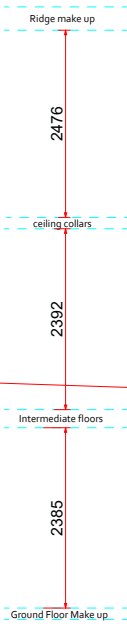

Photographic Survey



THIS IS NOT A WORKING DRAWING.

The information provided is either for client information, planning consideration or shows compliance under the building regulations. It does not purport to provide all the information necessary to carry out construction works and could be subject to variation in detail.

ALL MEASUREMENTS TO BE CHECKED ON SITE. NOTE, FITMENT SUPPLIERS SHOULD TAKE SITE MEASUREMENTS

Prior to commencement of work on site, dimensions and particulars should be checked and any discrepancies reported immediately to Jones projects Architectural DO NOT SCALE.

Client - Jeremy & Karen Preston

Address - High Oaks,
Woodwards Close,
Burgess Hill,
RH15 0DS

Page Size - A1 2000mm