
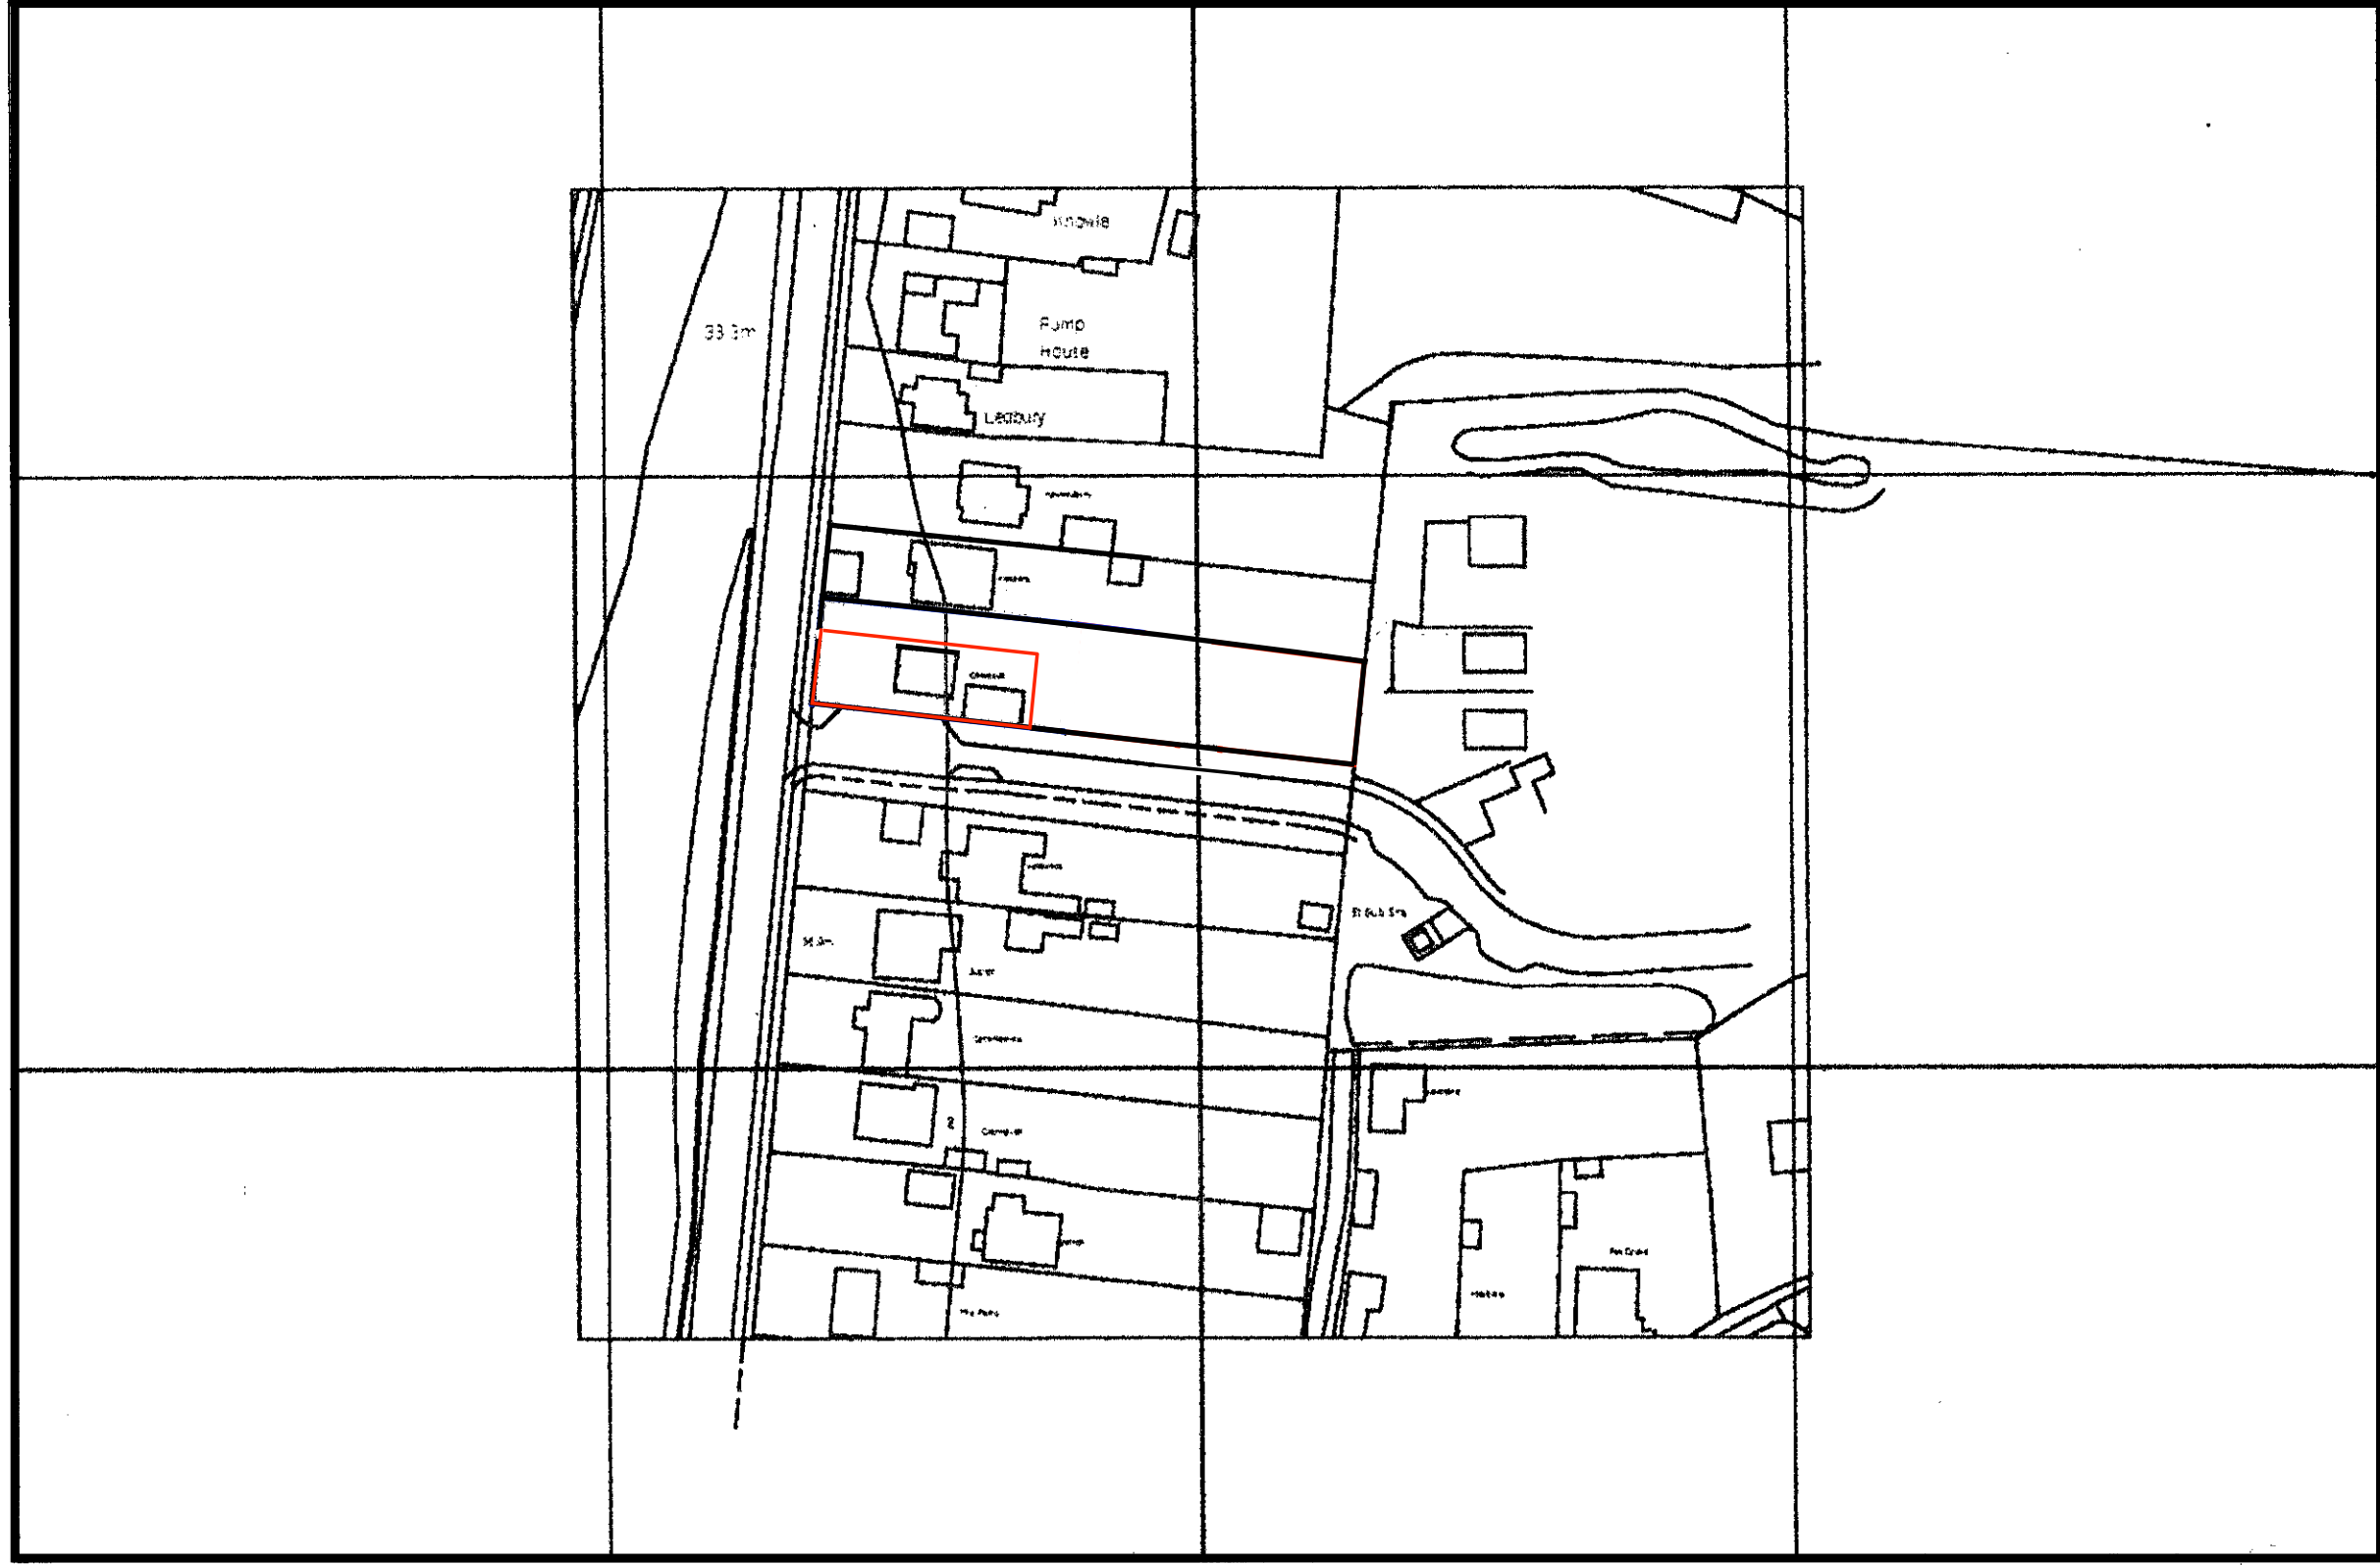
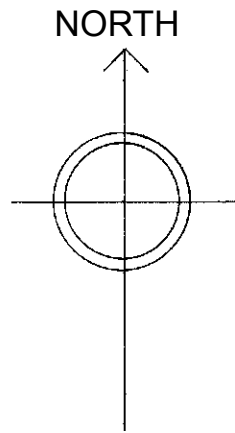


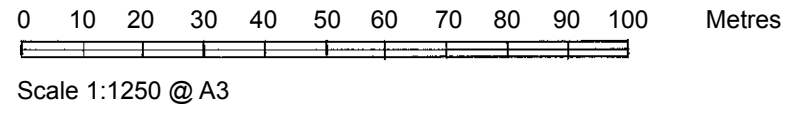

Client: Kauto Construction Ltd
Project: Proposed Alterations and Extensions
Location: Chideok, Valebridge Road, Burgess Hill. RH15 0RT
Drawing Title: Location Plan

Drawing No: 2024-12-P-001
 Scale: 1:1250 @ A3
 Date: 04/08/2025
 Paper Size: A3

STUDIO LAP CHAN
177 Havelock Road, Brighton. BN1 6GN

Tel:07733 304882