
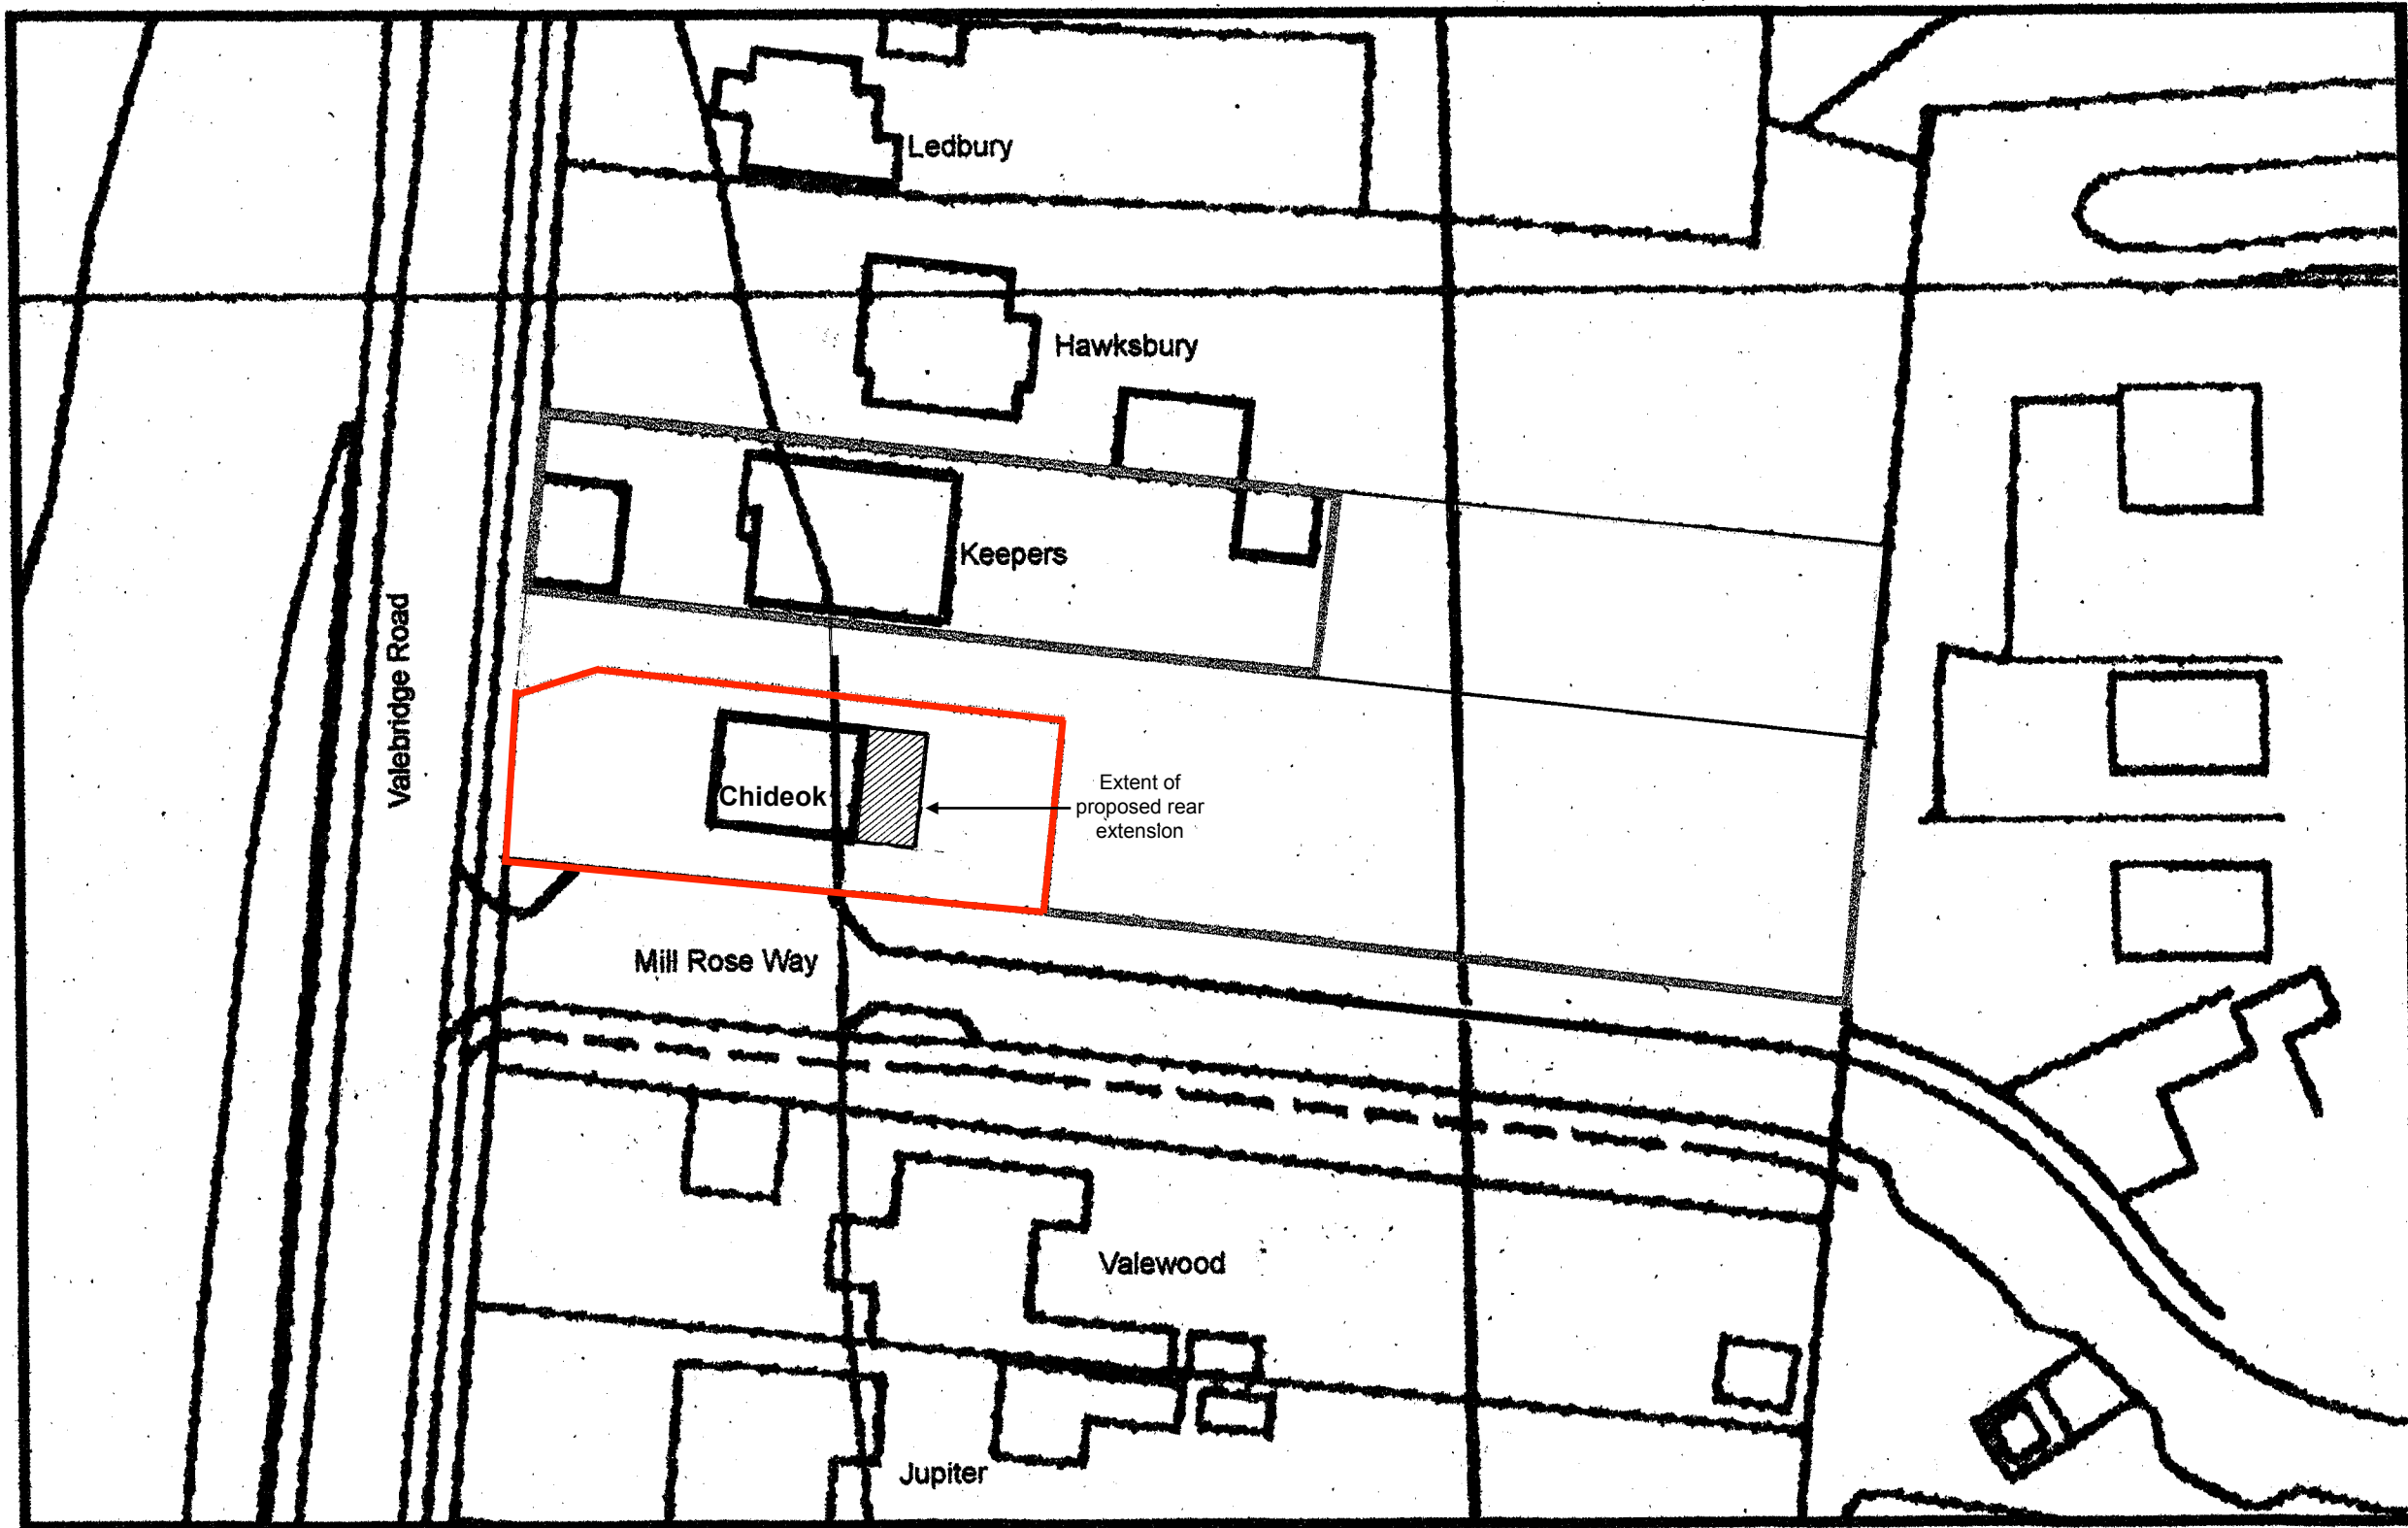
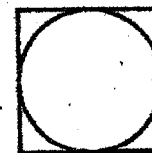


NORTH

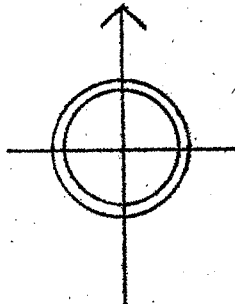

Client: Kauto Construction Ltd  
Project: Proposed Extensions & Alterations  
Location: Chideok, Valebridge Road, Burgess Hill  
Drawing Title: Block Plan

Drawing No: 2024-12-P-002  
Scale: 1:500 @ A3  
Date: 04/08/2025  
Paper Size: A3

Rev: