


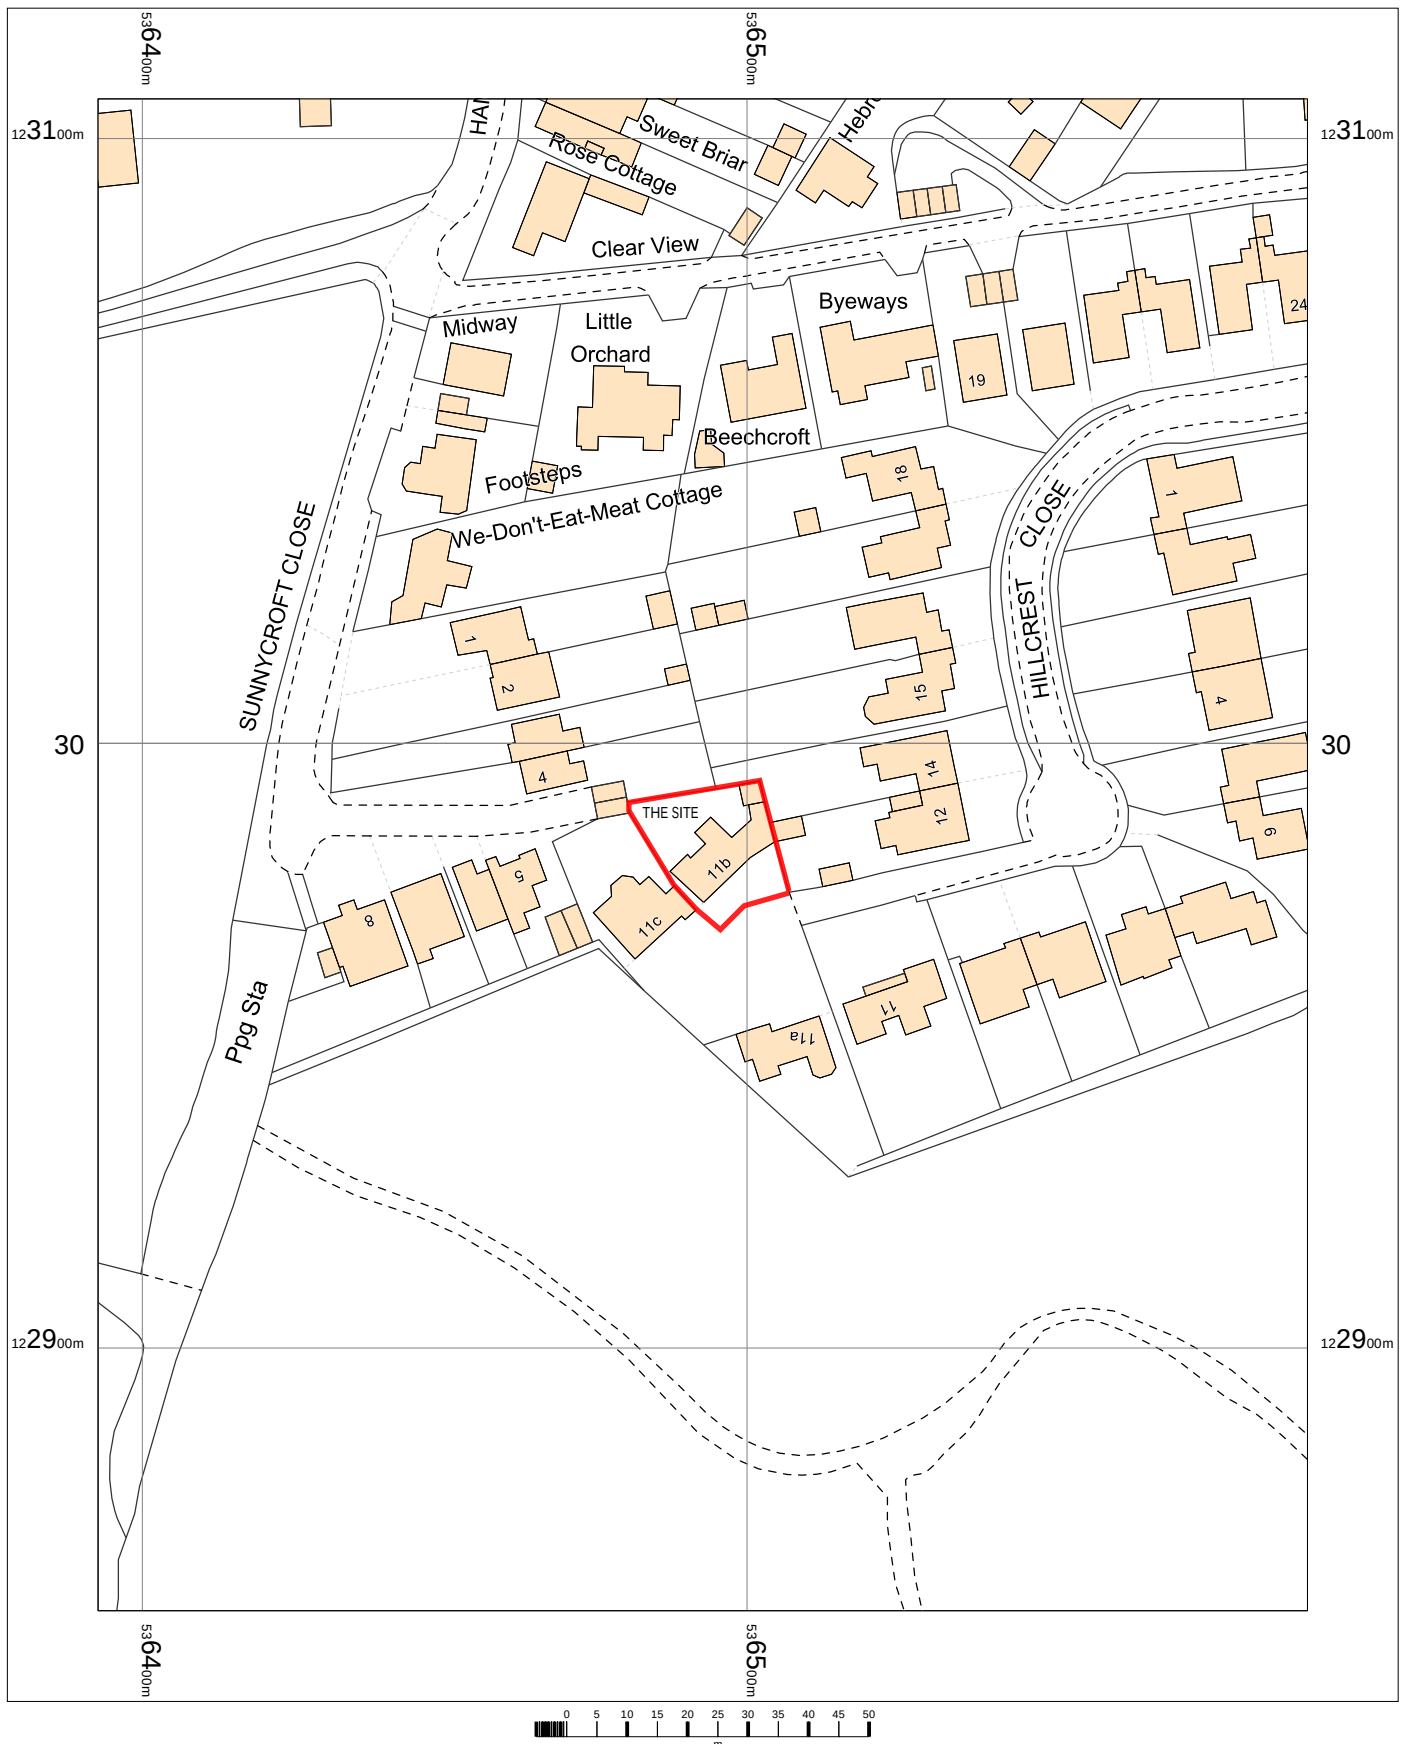

Site Location Plan

11B Hillcrest Close
Scaynes Hill
West Sussex
RH17 7PJ

DRG NO: C8

OS MasterMap 1250/2500/10000 scale
Monday, July 7, 2025, ID: CM-01231060
www.centremapslive.co.uk

1:1250 scale print at A4, Centre: 536493 E, 122982 N

©Crown Copyright Ordnance Survey. Licence no.
AC0000849896

