




01 Existing Front (East) Elevation
1:50@A1


ROOFLINE
FIRST FLOOR
FIRST FLOOR
GROUND FLOOR

ROOFLINE
FIRST FLOOR
FIRST FLOOR
GROUND FLOOR

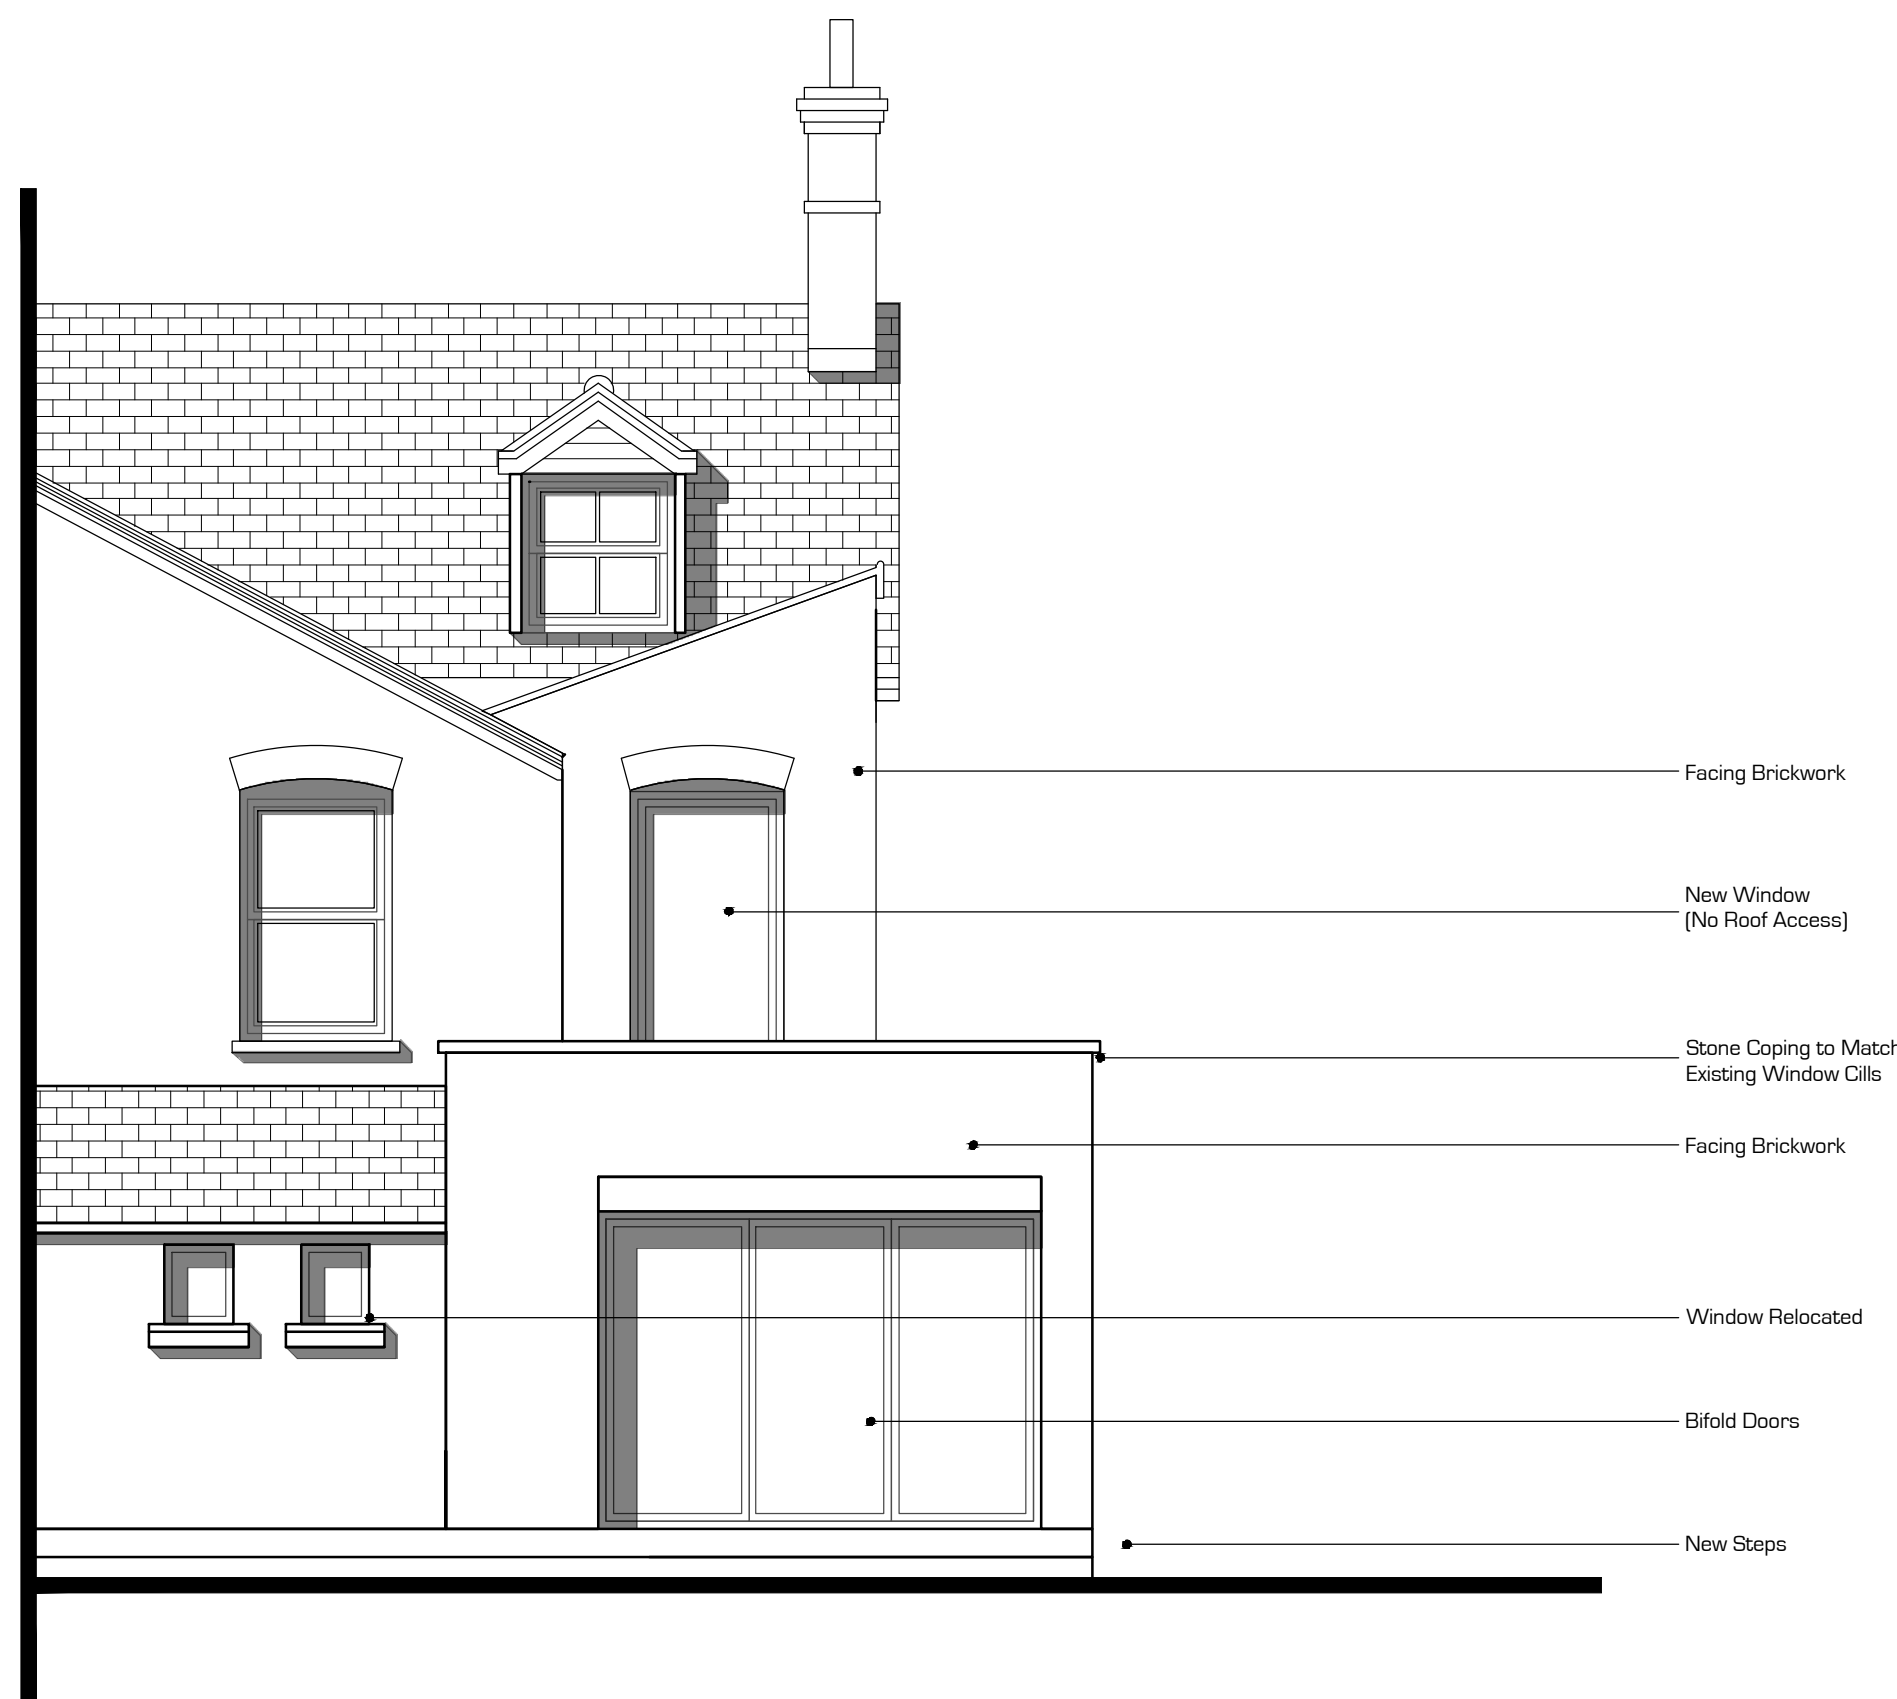

02 Existing Rear (West) Elevation
1:50@A1

Facing Brickwork
New Window
(No Roof Access)
Stone Coping to Match
Existing Window Cills
Facing Brickwork
Window Relocated
Bifold Doors
New Steps

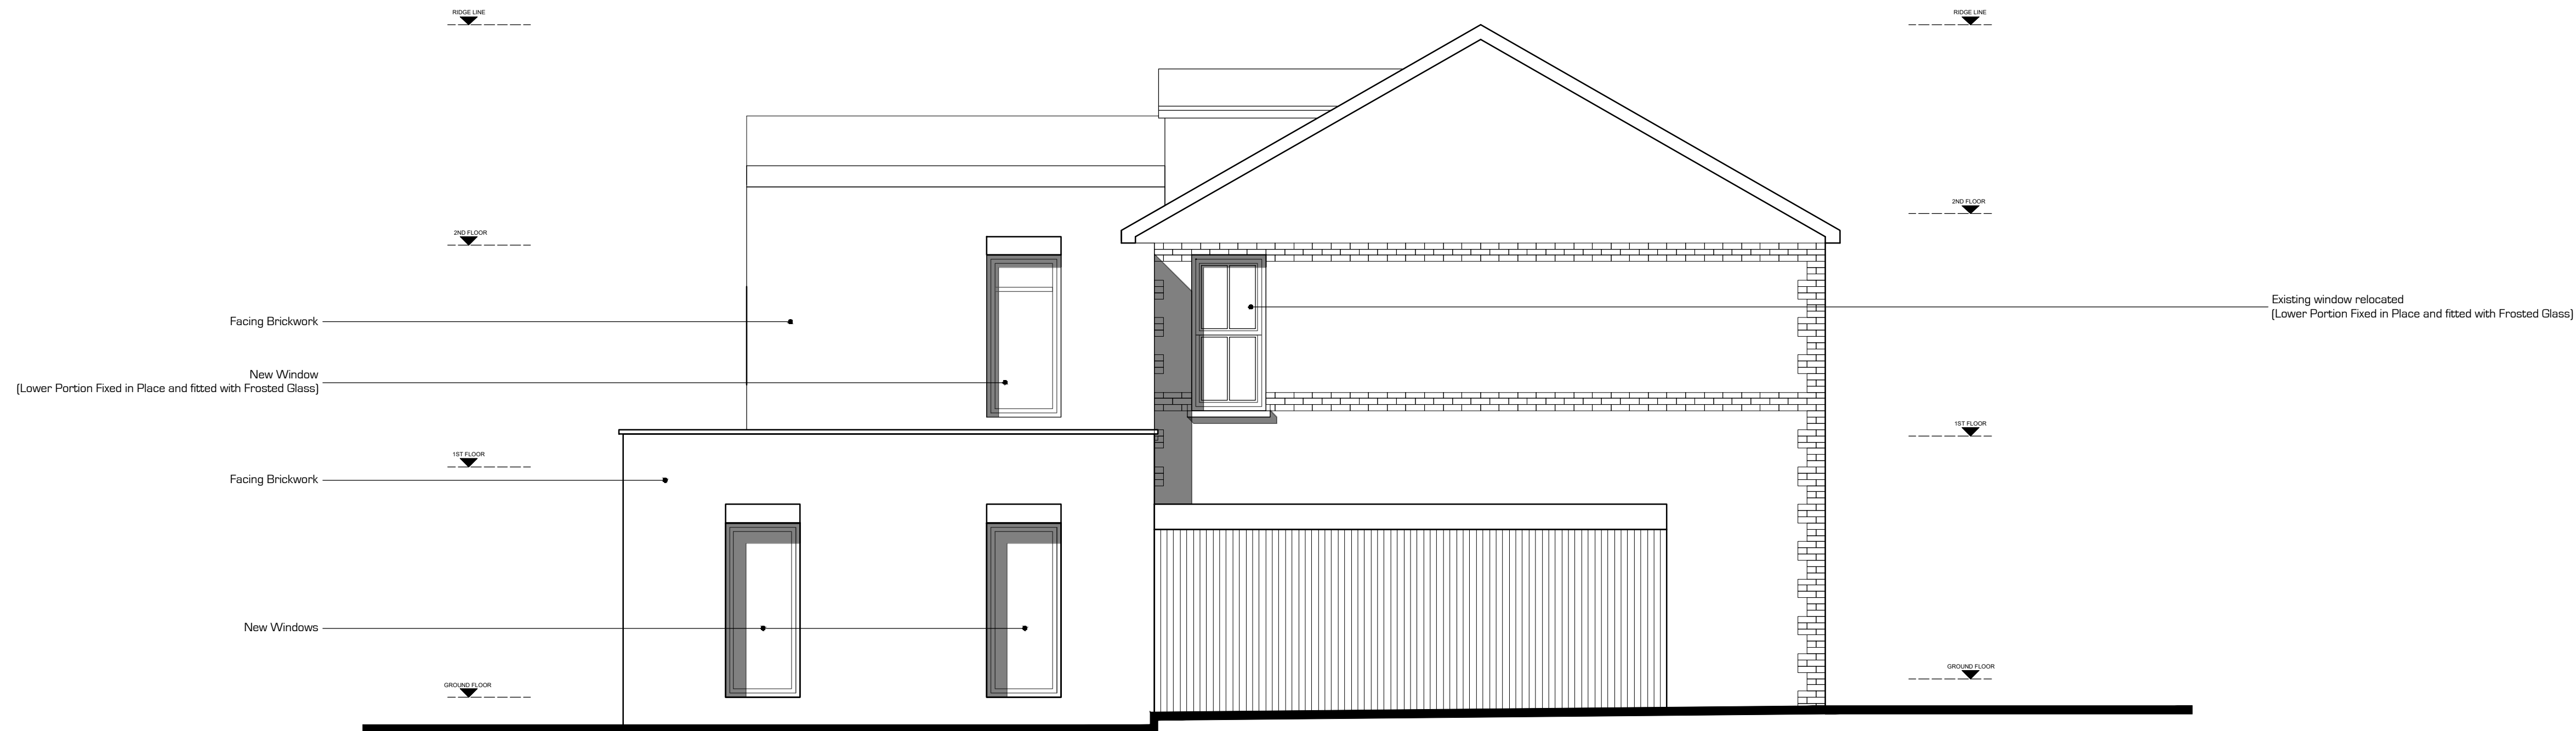

03 Proposed Side (South) Elevation
1:50@A1

Facing Brickwork
New Window
(Lower Portion Fixed in Place and fitted with Frosted Glass)
Facing Brickwork
New Windows
Existing window relocated
(Lower Portion Fixed in Place and fitted with Frosted Glass)

Locator Plan

Drawing Key

Rev	Description	By	Date
P4	ReSubmitted for Planning	MJP	28.05.26
P3	ReSubmitted for Planning	MJP	11.12.25
P2	ReSubmitted for Planning	MJP	26.09.25
P1	Submitted for Planning	MJP	31.03.25

Rev	Description	By	Date
-----	-------------	----	------



PLANNING

Proposed Elevations

Site:


Haywards Road, Haywards Heath, Sussex

Date:	Drawn:	Checked:
March 2025	MJP	XXX

Scale:

1:100 @ A3 / 1:50 @ A1

Drawing No:	Rev:
BP_011_P_GE01	P4

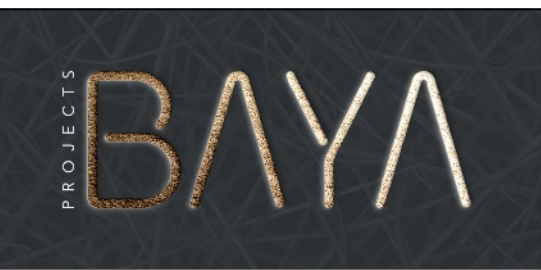

General Notes

This drawing is the property of BAYA Group Ltd and is issued on the condition that it is not reproduced, disclosed or copied to any unauthorised person without written consent. Levels are in AOD unless otherwise stated. Dimensions are in millimeters unless otherwise stated. BAYA Group Ltd must be informed of any drawing errors immediately in writing. This drawing is for planning purposes only.

Contact Details

Nine Hills Road,
Cambridge,
CB2 1GE

701223 803852

www.baya-group.co.uk | email: info@baya-group.co.uk