


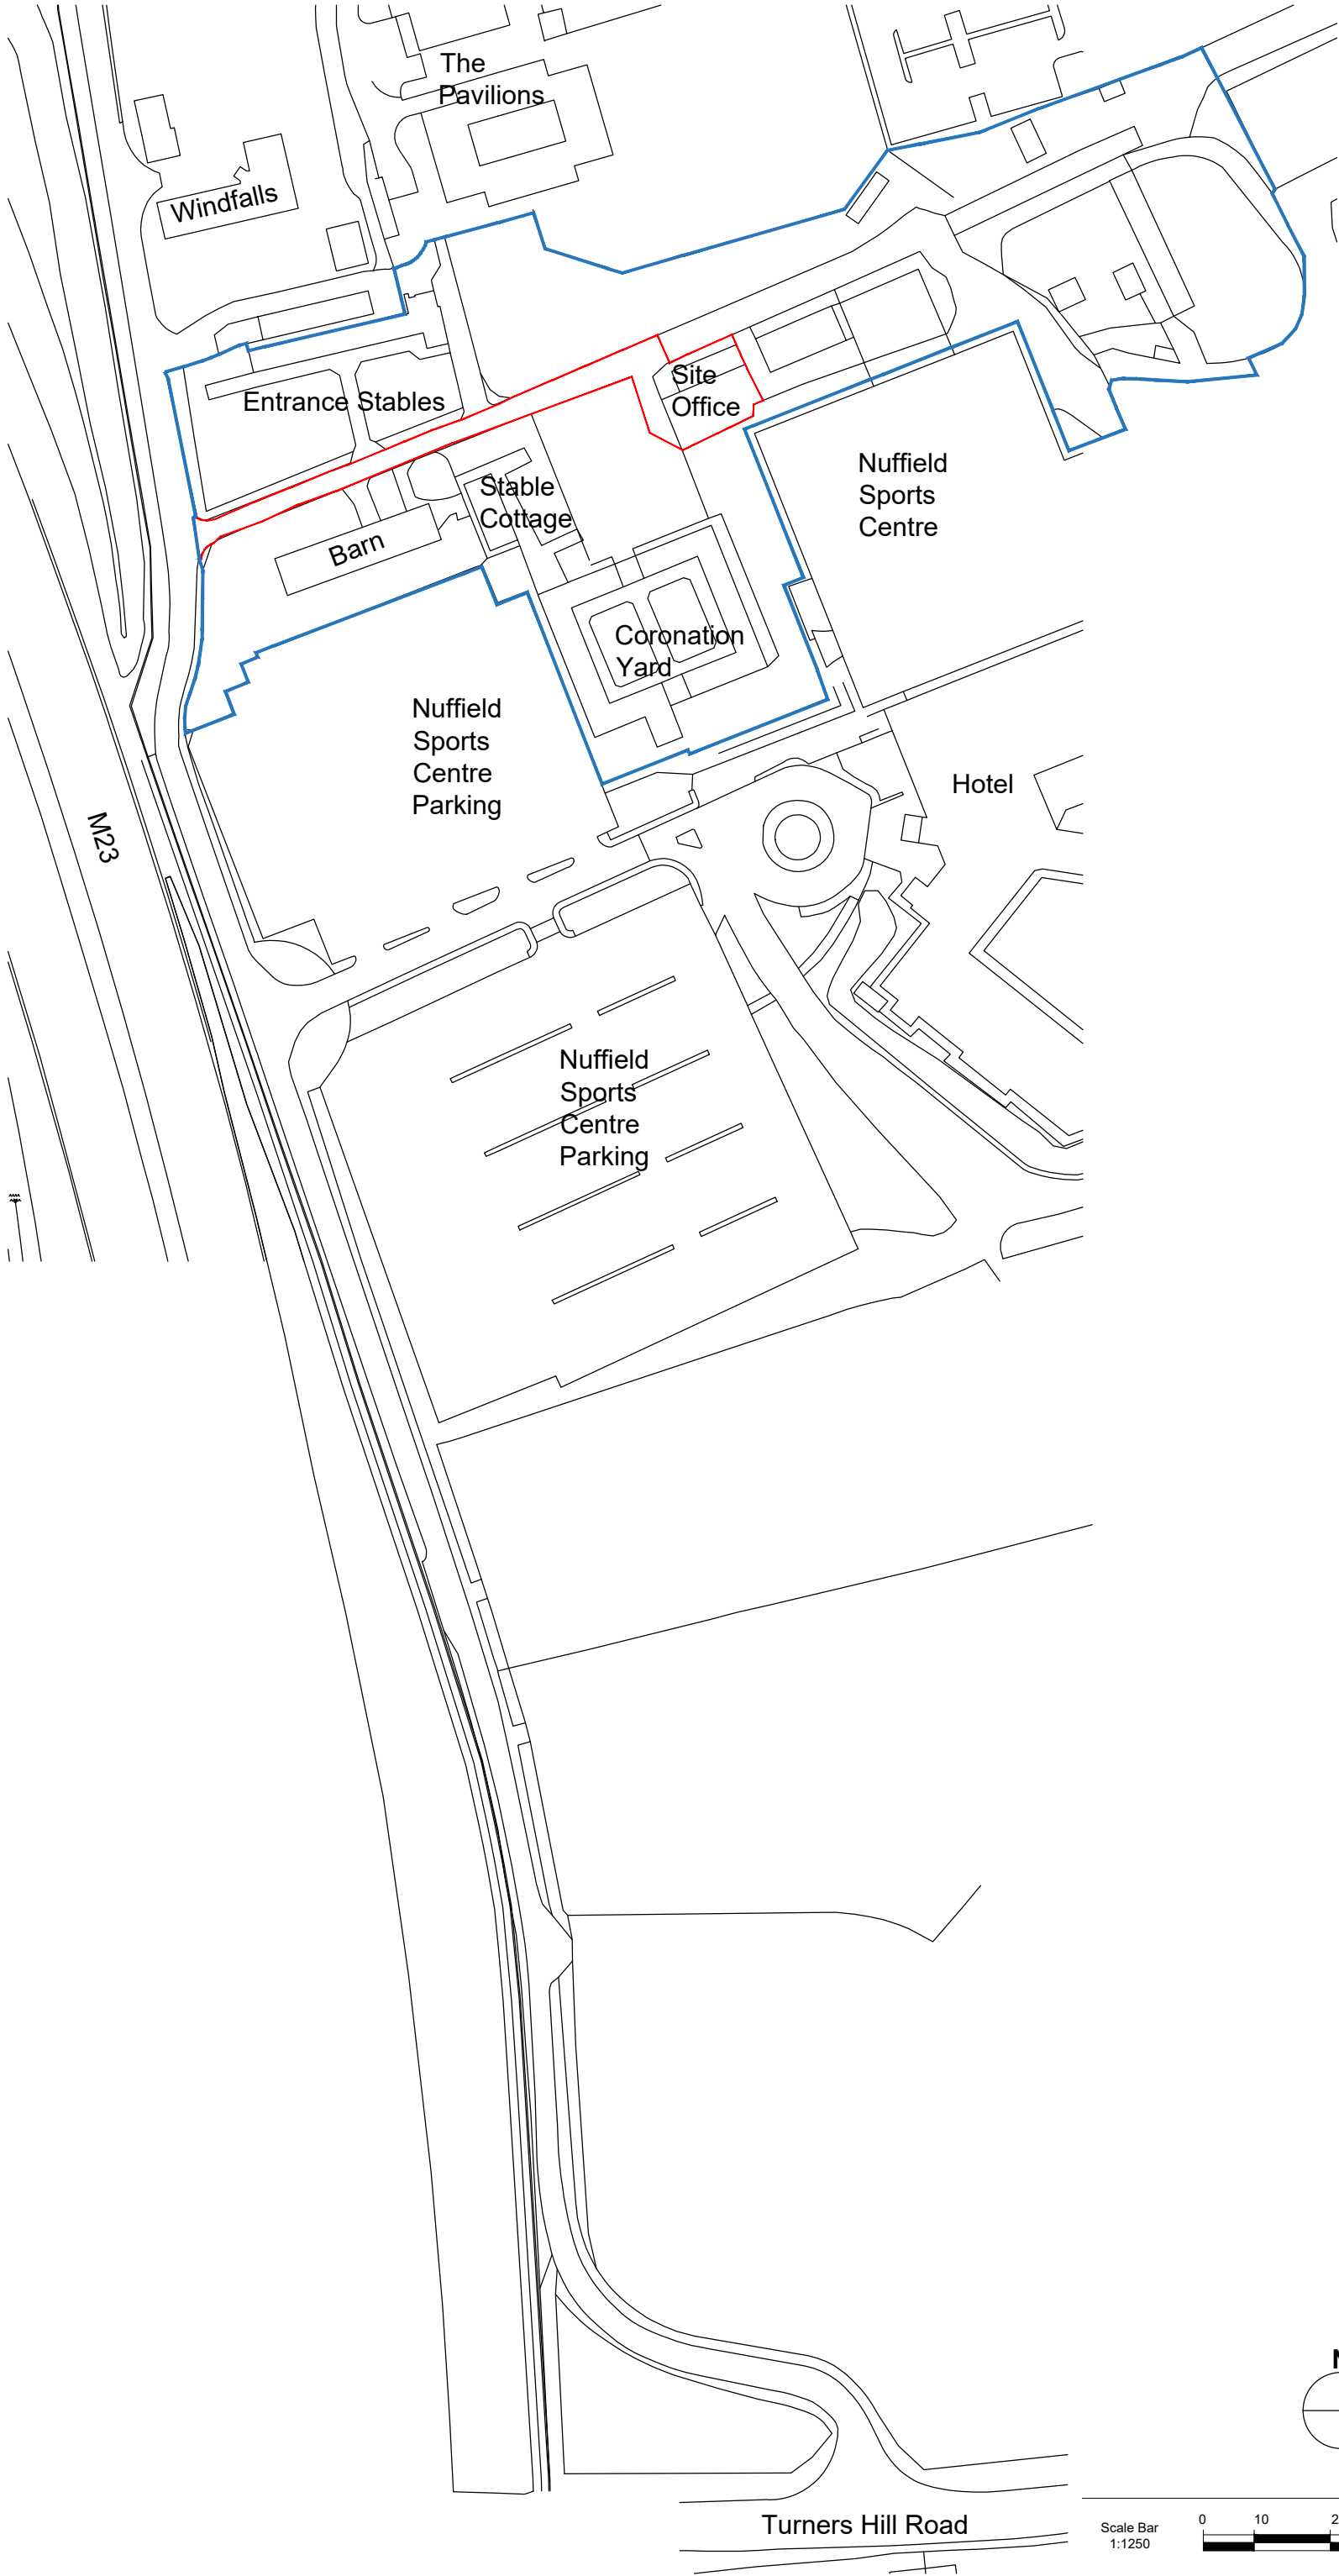

Notes	
—	Site Boundary
—	Land owned by applicant

Rev	Date
-----	------



Gavin Jones Architecture

Project Details

Site Office Building
Crabbet Park
RH10 4SW

Drawing Details

Title:
Location Plan

Job no. 038	Drawing no. 001
----------------	--------------------

Scale: 1:1250@ A3	Date: April '25
----------------------	--------------------

Status: Planning	Rev: PL00
---------------------	--------------

