


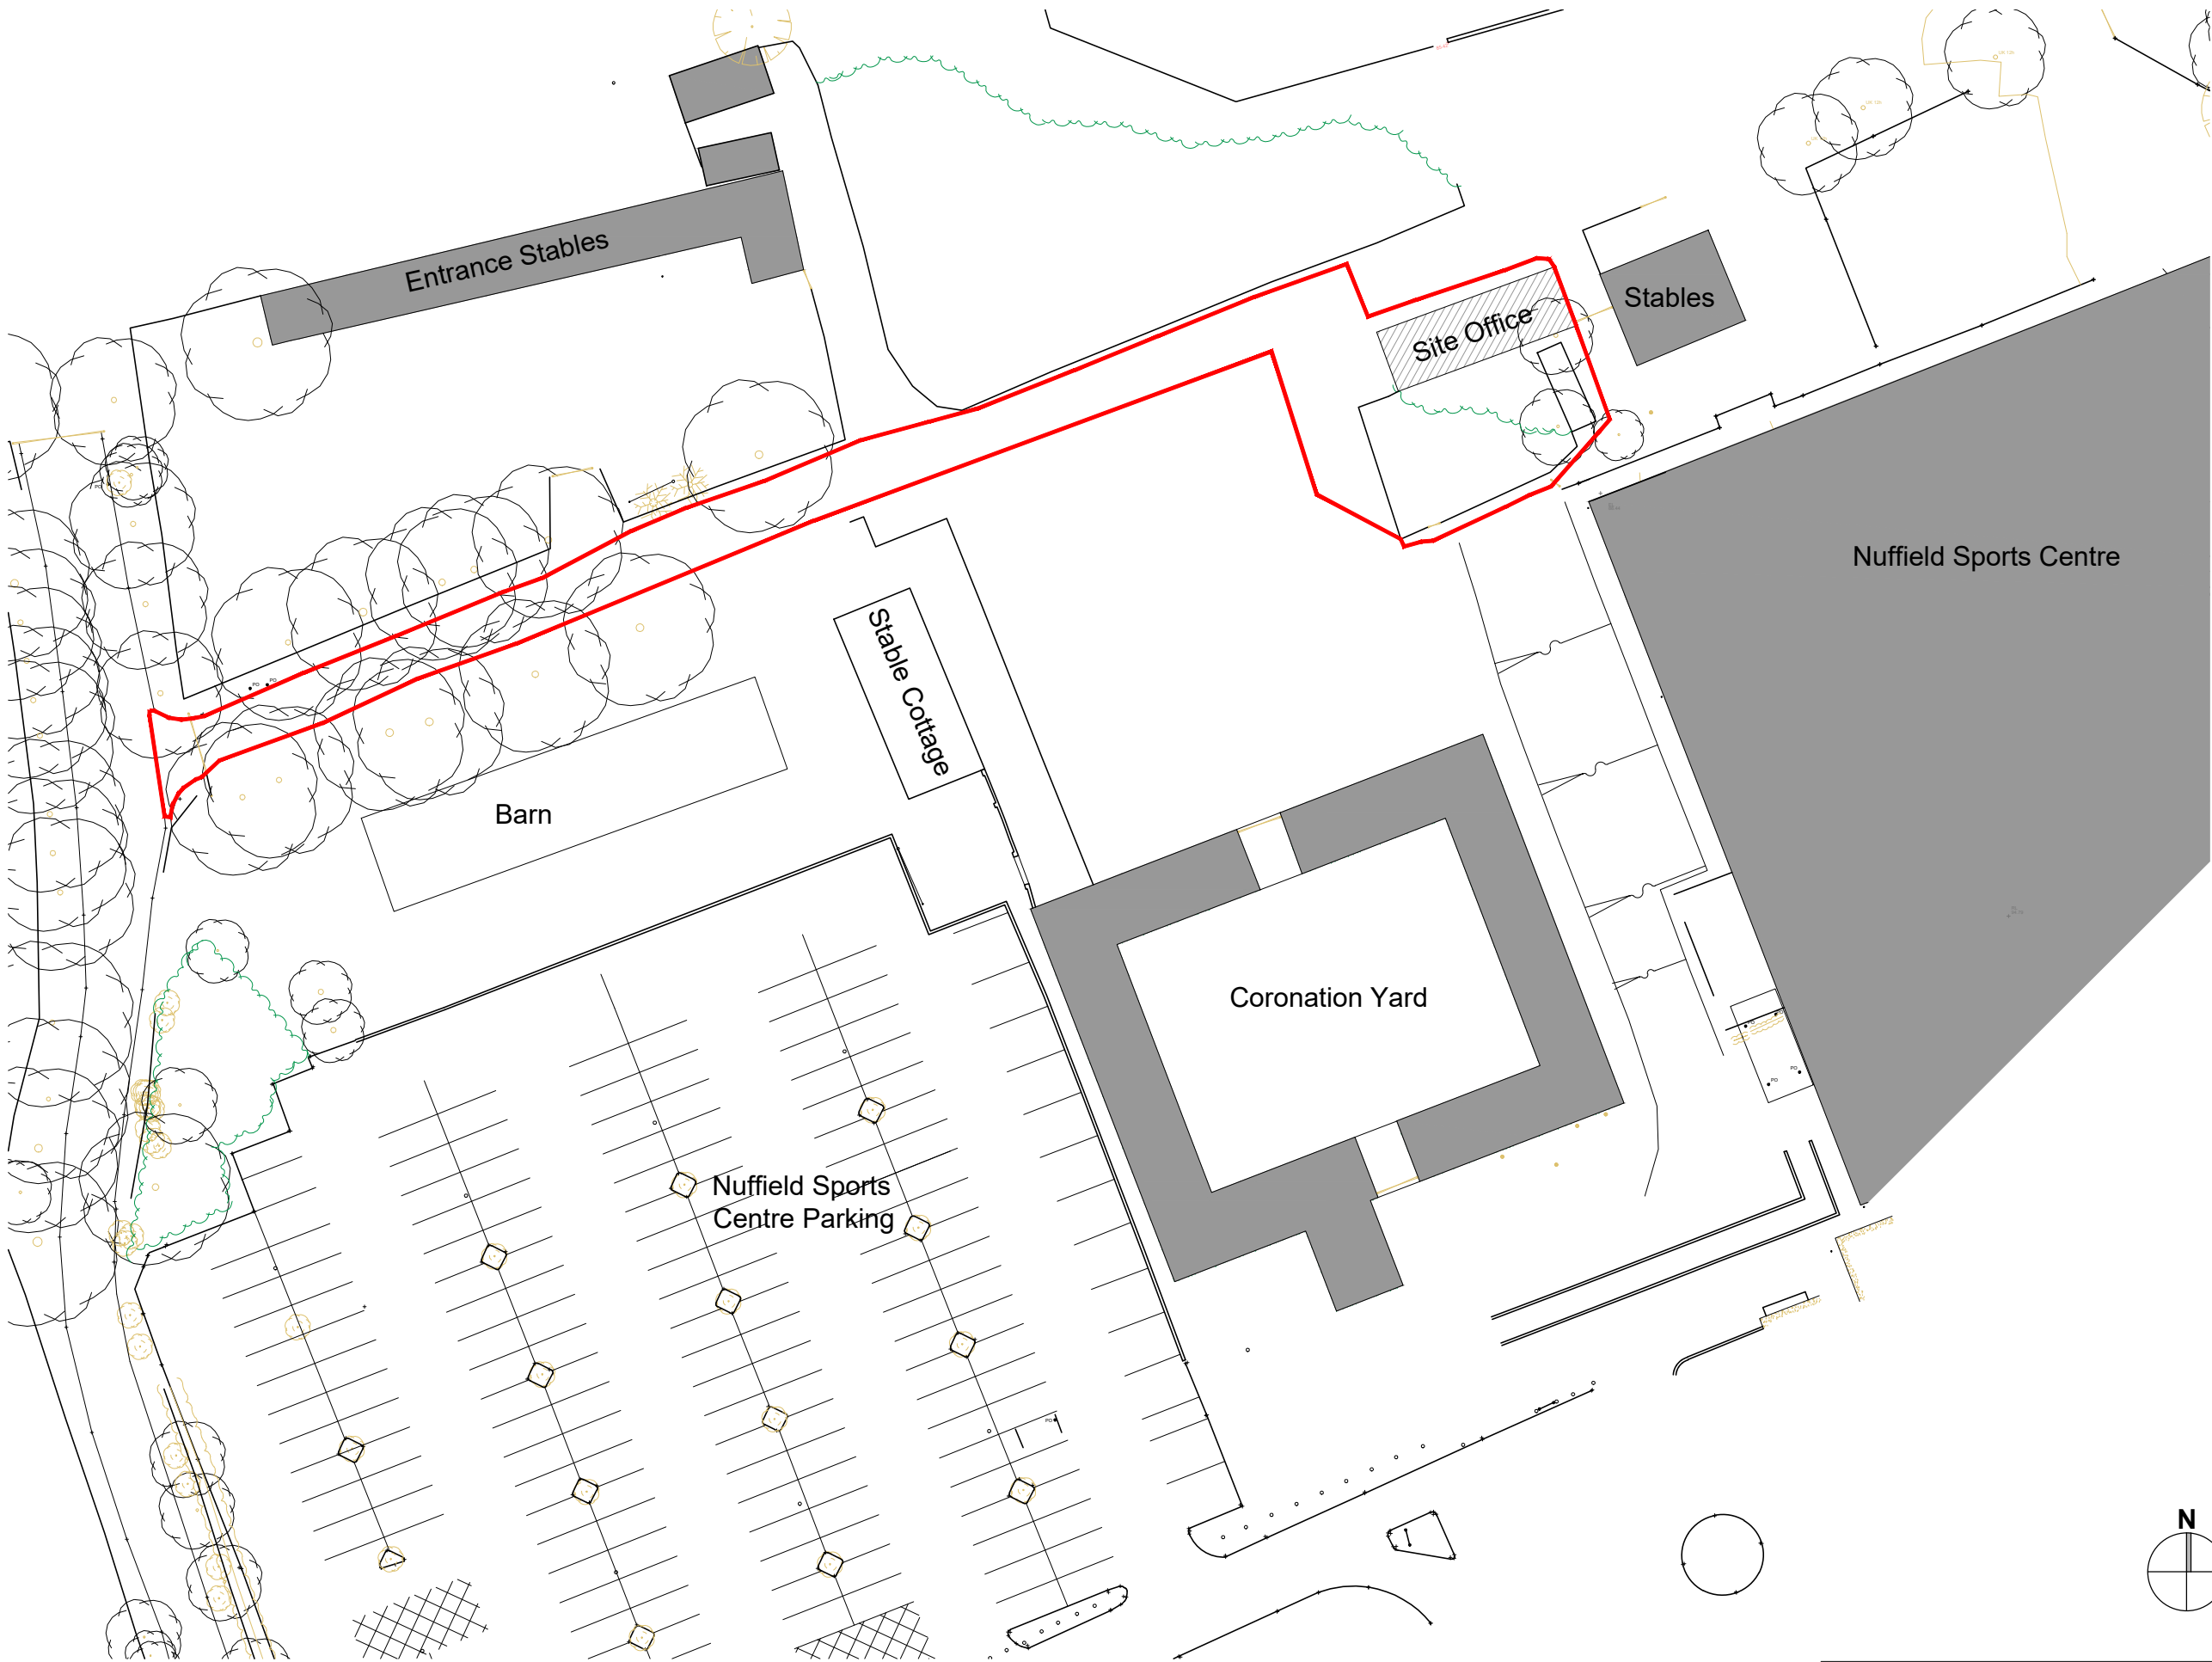

Notes	
	Site Boundary
	Proposed Works

Rev	Date
-----	------



Gavin Jones Architecture

Project Details

Site Office Building
Crabbet Park
RH10 4SW

Drawing Details

Title:
Block Plan

Job no. 038	Drawing no. 002
----------------	--------------------

Scale: 1:500 @ A3	Date: Feb '25
----------------------	------------------

Status: Planning	Rev: PL00
---------------------	--------------

01 - Block Plan
1:500

