

Project

Amendment to Landscaping / Vehicular Parking
4 Beacon Rise
East Grinstead
West Sussex



Architects & Planning Consultants

Clock Tower House, Lewes Road
Lindfield, West Sussex. RH16 2LH
Telephone 01444 - 484711

Drawing

Site Layout Plan



Client

Mrs L. Martin

Drawing no.

0925.SP02

date

Apr 25


revisions

scale

1:500

drawn

ARM

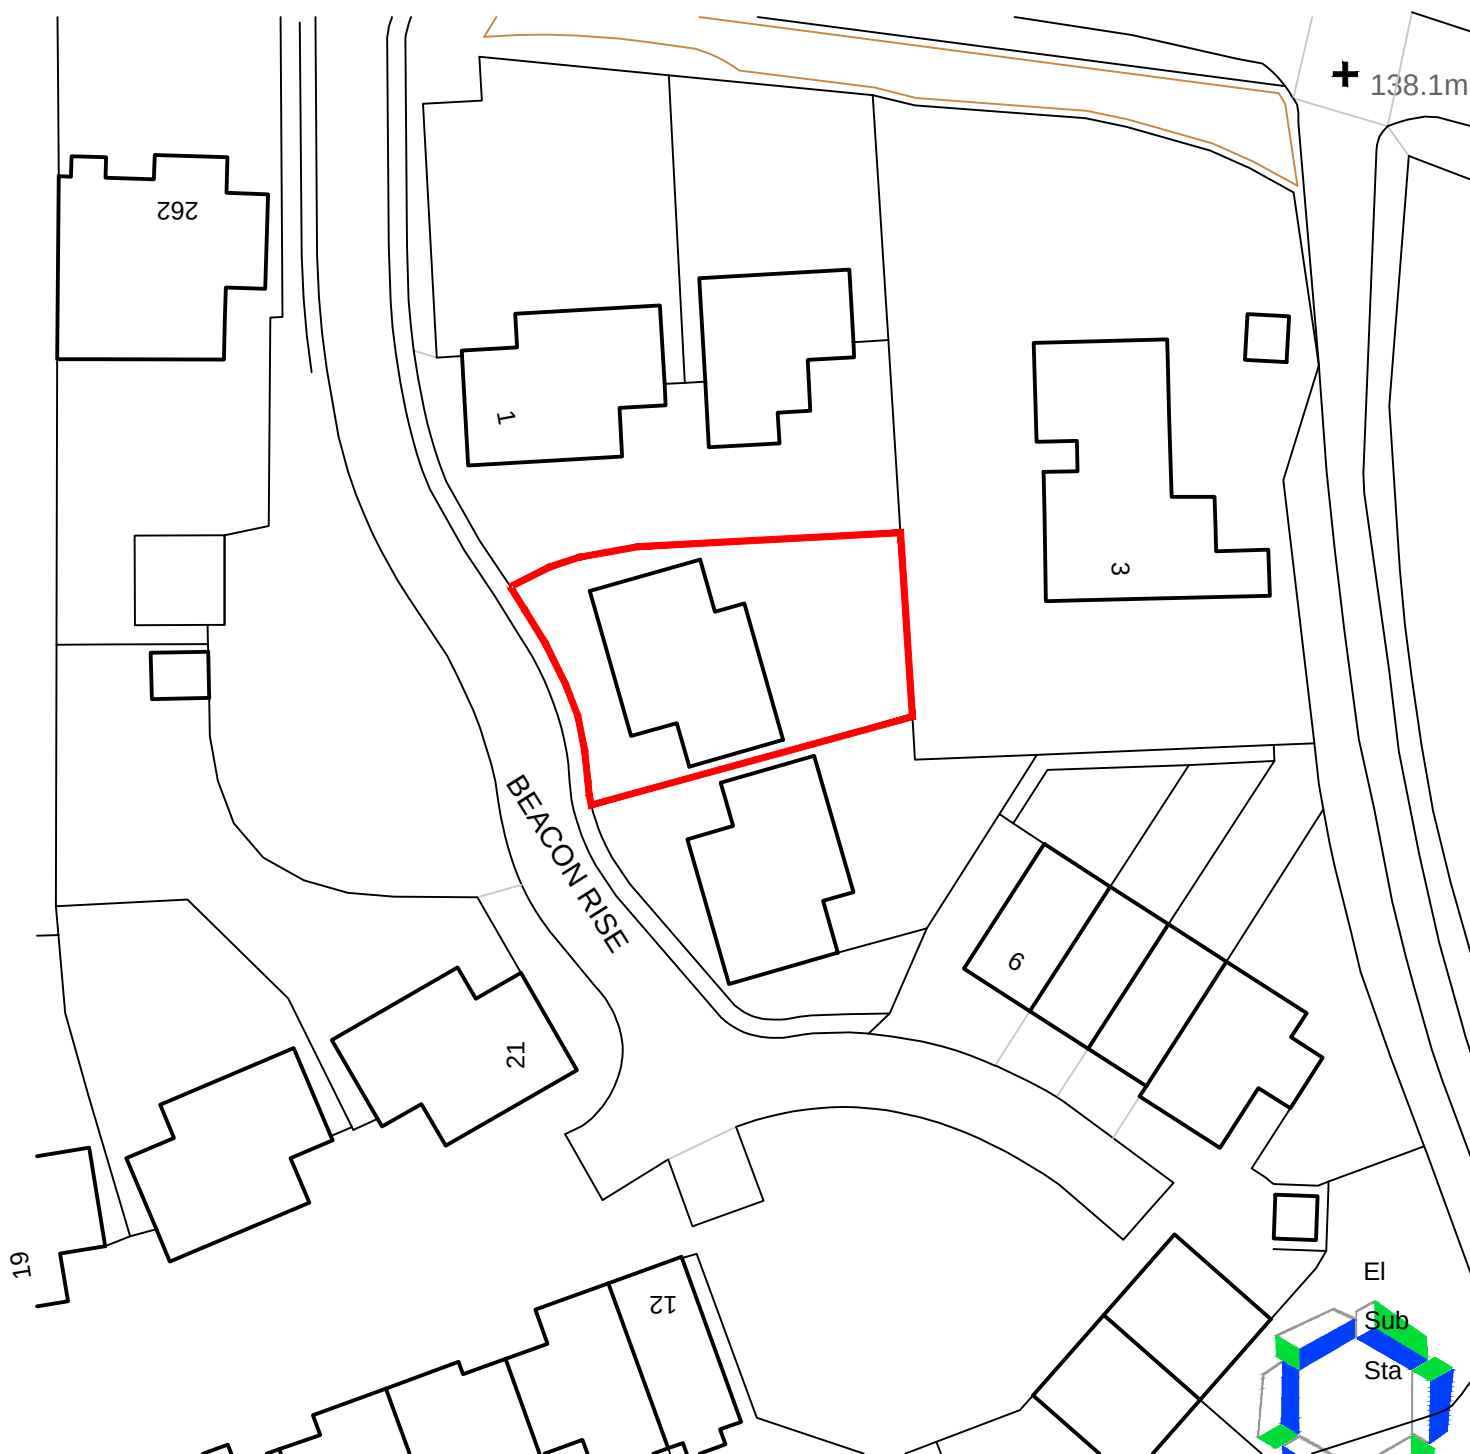

© THE CONTRACTOR SHOULD CHECK ALL DIMENSIONS ON SITE.
NO DIMENSIONS TO BE SCALED FROM DRAWINGS.
IT IS THE CONTRACTORS RESPONSIBILITY TO ENSURE COMPLIANCE WITH BUILDING REGULATIONS.