


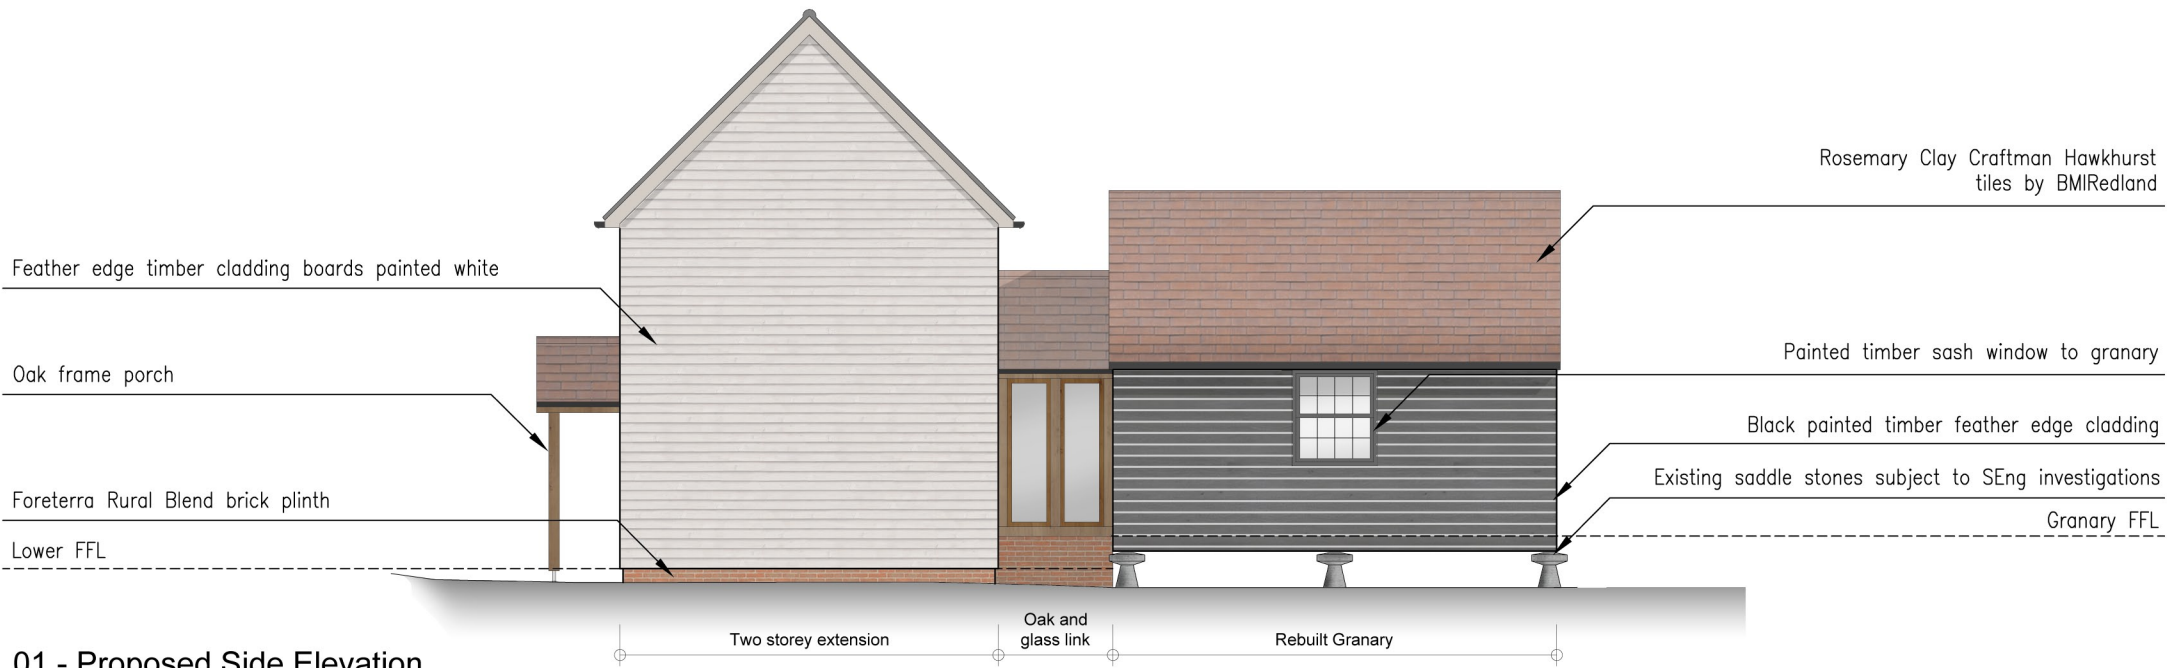

01 - Proposed Side Elevation
1:100



02 - Proposed Side Elevation
1:100

Rev	Date
-----	------



Gavin Jones Architecture

Project Details

Site Office Building
Crabbet Park
RH10 4SW

Drawing Details

Title:
Proposed Side Elevations

Job no. 038	Drawing no. 031
Scale: 1:100 @ A3	Date: Feb '24
Status: Planning	Rev: PL00

