


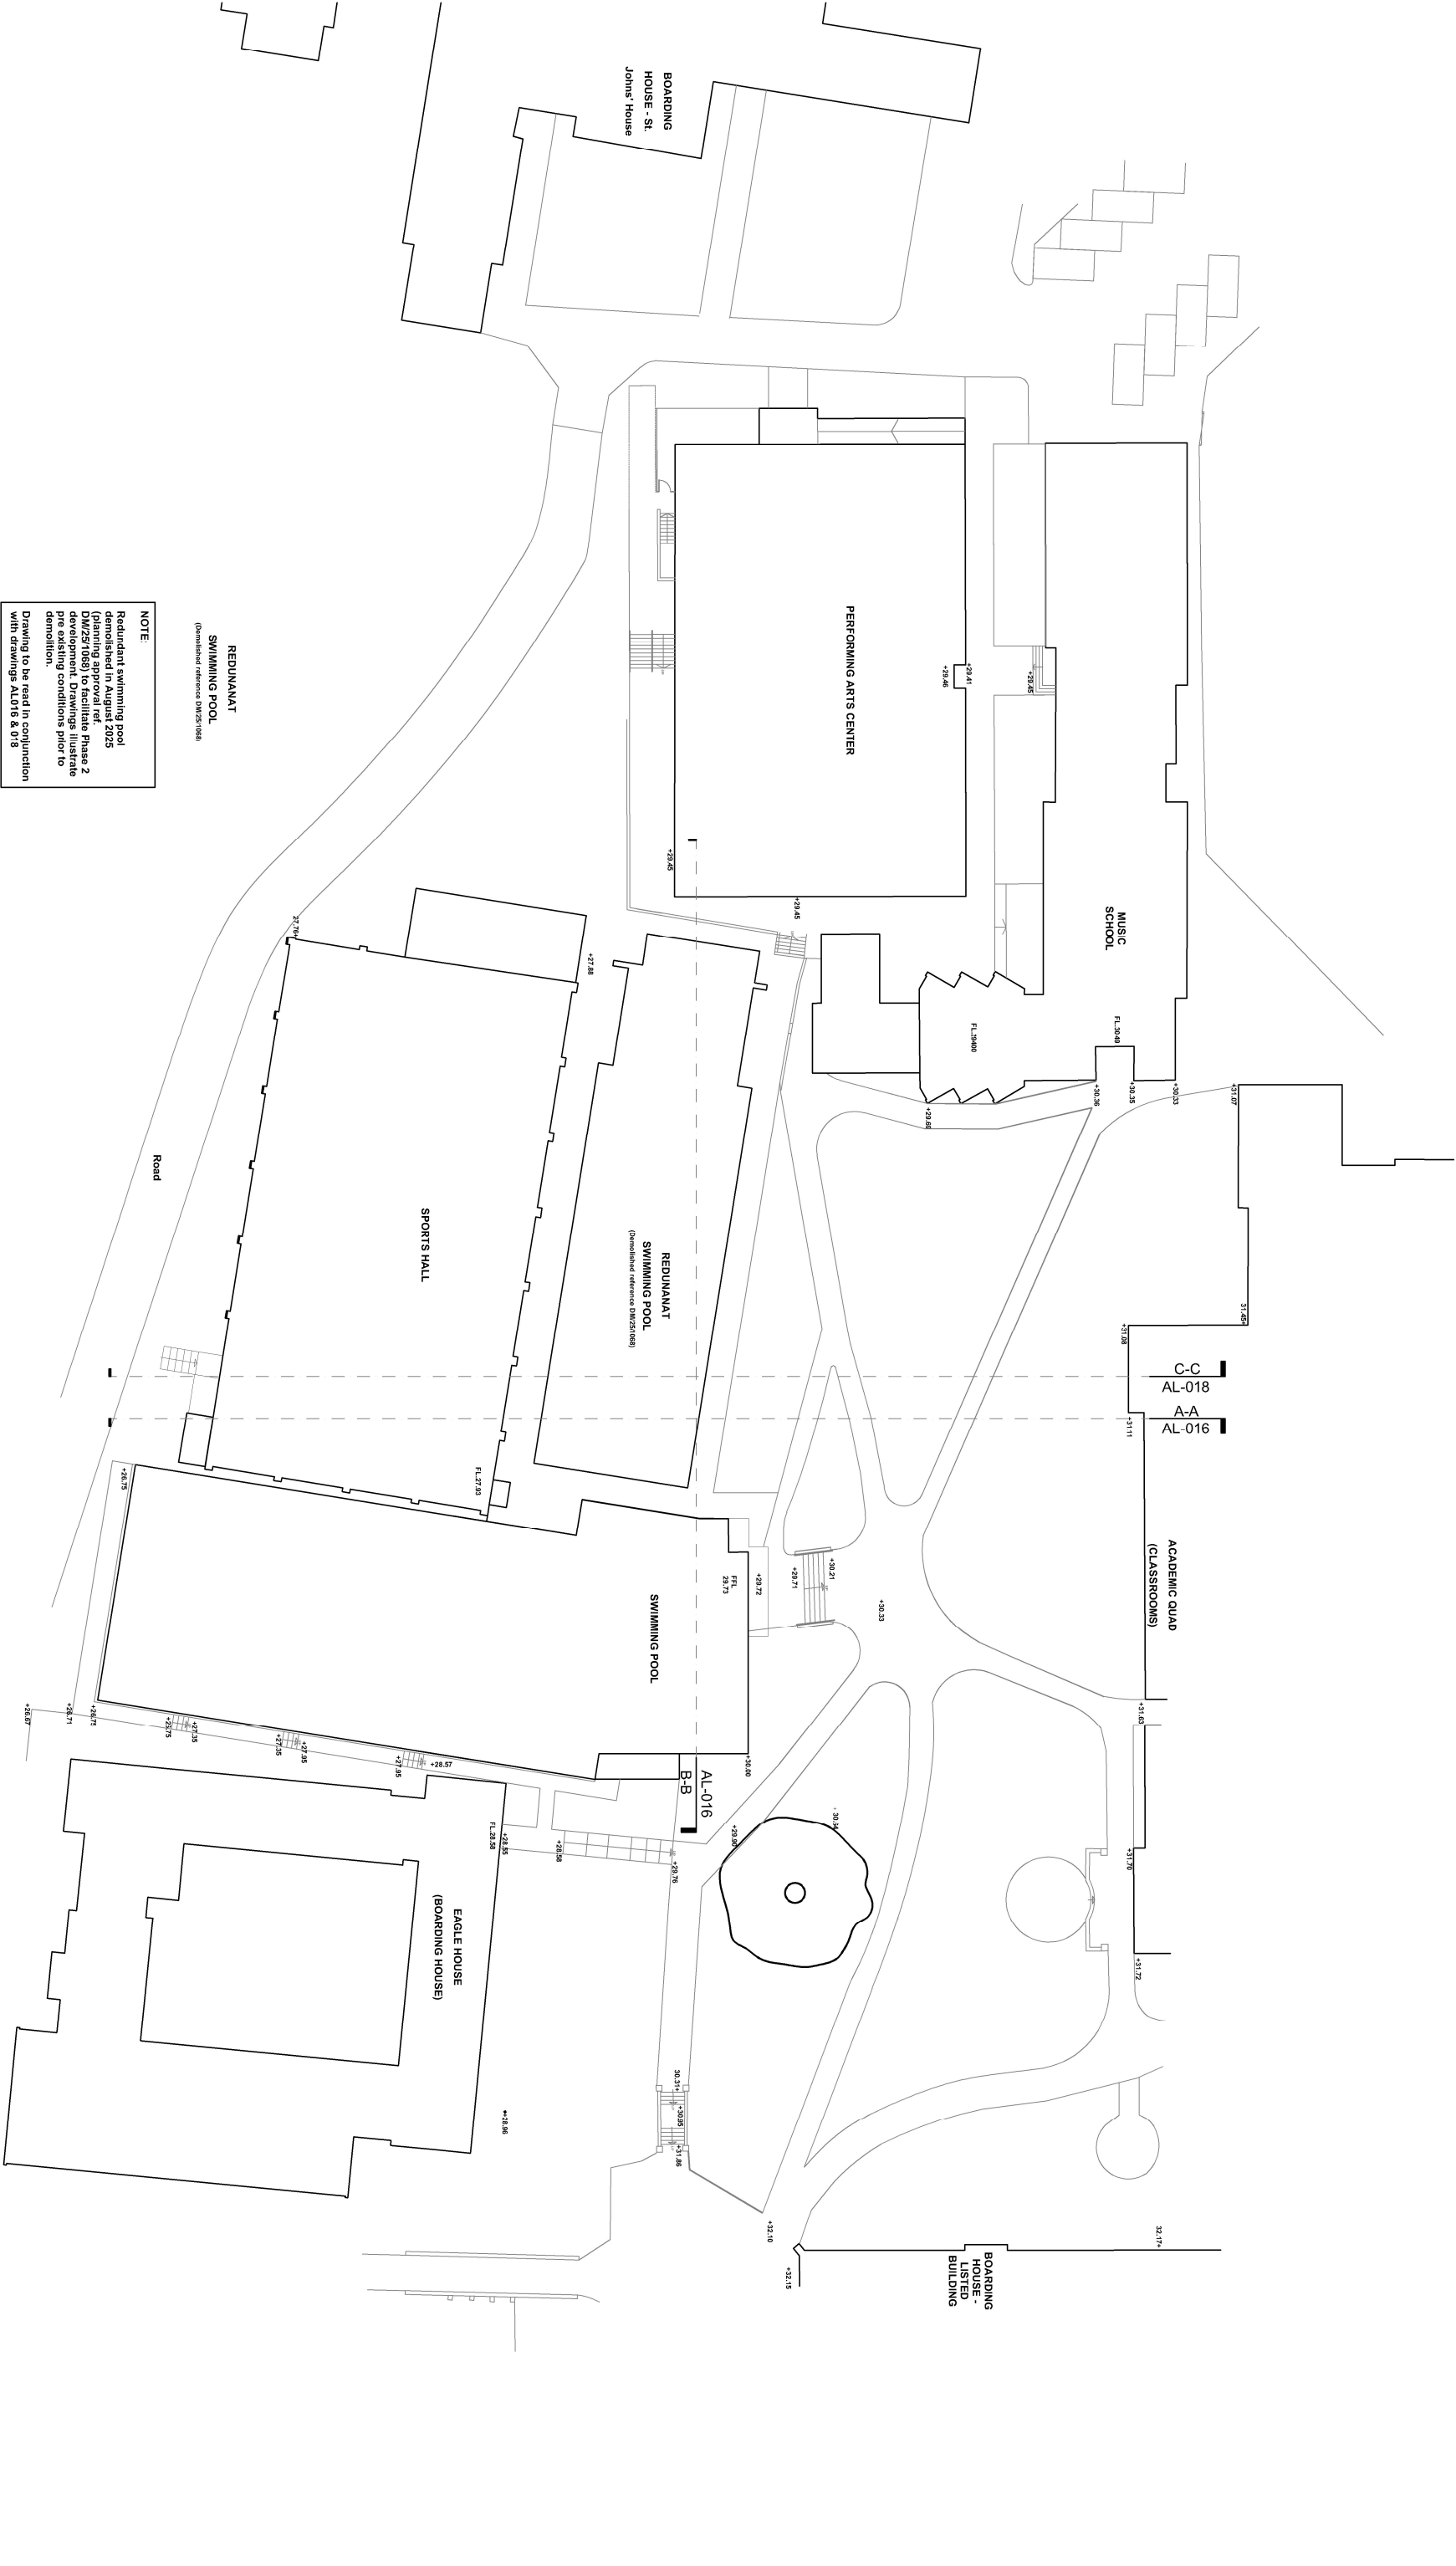

**NOTE:**  
Redundant swimming pool demolished in August 2025 (Planning approval ref. DM/25/1068) to facilitate Phase 2 development. Drawings illustrate pre-existing conditions prior to demolition.  
Drawing to be read in conjunction with drawings AL016 & 018

**REDUNANAT SWIMMING POOL.**  
(Demolished reference DM/25/1068)

| Rev | DATE       | NAME | NOTES           |
|-----|------------|------|-----------------|
| A   | 01/12/2025 | DB   | Planning Update |
|     |            |      |                 |
|     |            |      |                 |
Notes:

Do not scale this drawing.

All levels and dimensions are to be checked on site.

This drawing is to be read in conjunction with all relevant consultants drawings and specifications, together with safety plan requirements.

Copyright: This drawing must not be copied, amended nor reproduced without the prior written agreement.

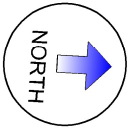

## BUILDING SOLUTIONS CONSULTANTS LTD.

23 Titian road, Hove, BN3 5QR. Tel: 07834611763

|   |                        |                      |                          |
|---|------------------------|----------------------|--------------------------|
| PROJECT<br><b>Phase 2, Hurstpierpoint College</b>                                                                         |                        |                      |                          |
| DRAWING<br><b>BLOCK PLAN - PRE EXISTING (PRE AUGUST 2025)</b>                                                             |                        |                      |                          |
| STAGE<br><b>Planning Application</b>                                                                                      |                        | JOB NO. : <b>712</b> |                          |
| DWG NO. <b>AL-001</b>   | SCALE <b>1:200 @A3</b> | REVISION : <b>A</b>  | DATE : <b>07/04/2025</b> |
| Do not scale: use figured dimensions only - check dimensions on site: notify BSC of any discrepancies: copyright BSC Ltd. |                        | DRAWN : <b>DB</b>    |                          |