


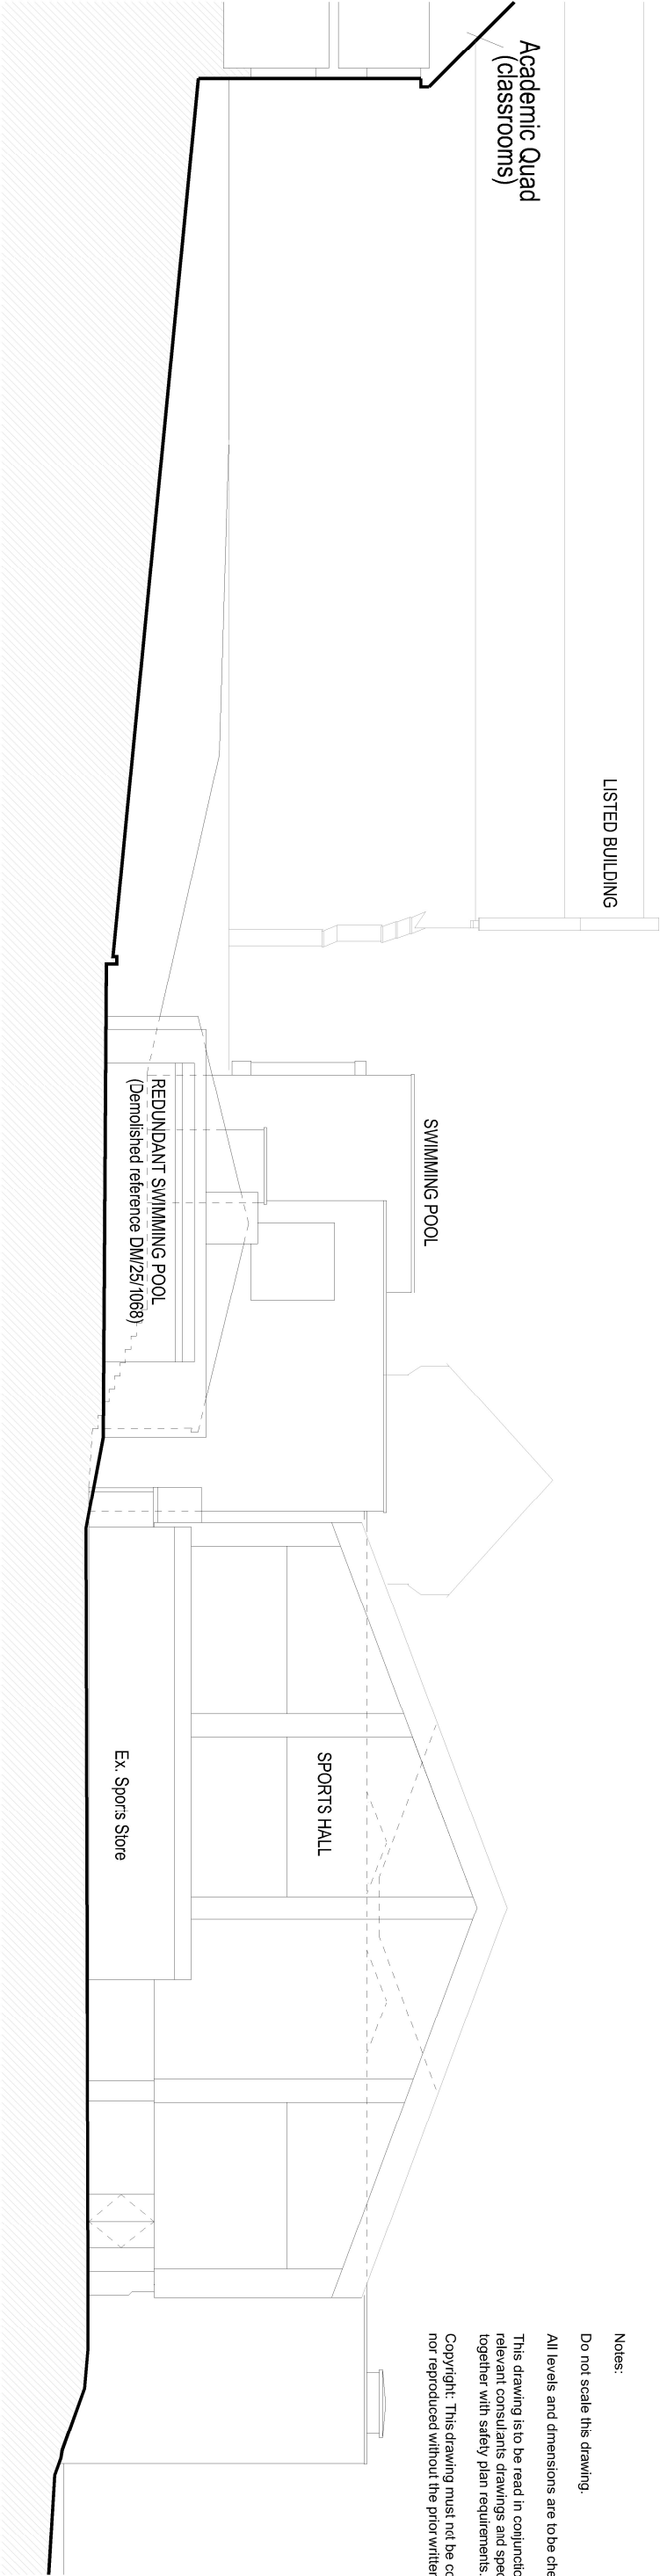

Notes:


Do not scale this drawing.

All levels and dimensions are to be checked on site.

This drawing is to be read in conjunction with all relevant consultants drawings and specifications, together with safety plan requirements.

Copyright: This drawing must not be copied, amended nor reproduced without the prior written agreement.

WESTERN ELEVATION - PRE EXISTING (August 2025)
Scale 1:200

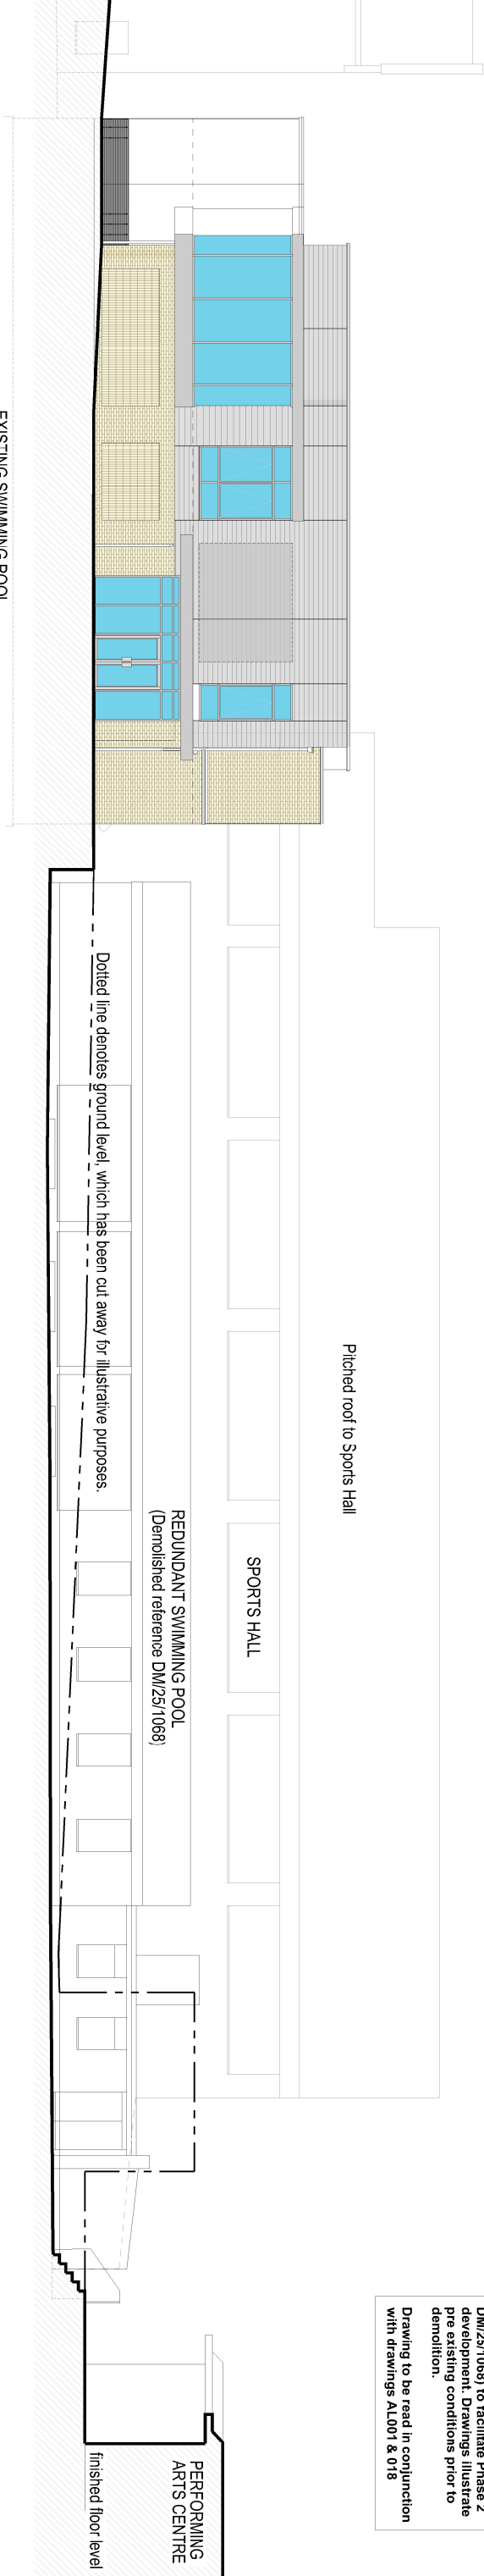


NOTE:

Redundant swimming pool demolished in August 2025 (planning approval ref. DM/25/1068) to facilitate Phase 2 development. Drawings illustrate pre existing conditions prior to demolition.

Drawing to be read in conjunction with drawings AL001 & 018

NORTHERN ELEVATION - PRE EXISTING (August 2025)
Scale 1:200

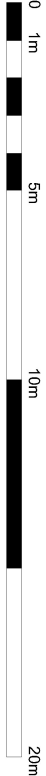

Rev	DATE	NAME	NOTES

BUILDING SOLUTIONS CONSULTANTS LTD.

23 Titan road, Hove, BN3 5QR. Tel: 07834611763

PROJECT Phase 2, Hursipierpoint College			
DRAWING ELEVATIONS - PRE EXISTING (August 2025)			
STAGE Planning Application		JOB NO. : 712	
DWG NO.	SCALE	REVISION :	DATE : 07/04/2025
AL-015	1:200 @A3	-	DRAWN : DB

Do not scale: use figured dimensions only; check dimensions on site; notify BSC of any discrepancies; copyright BSC Ltd.