



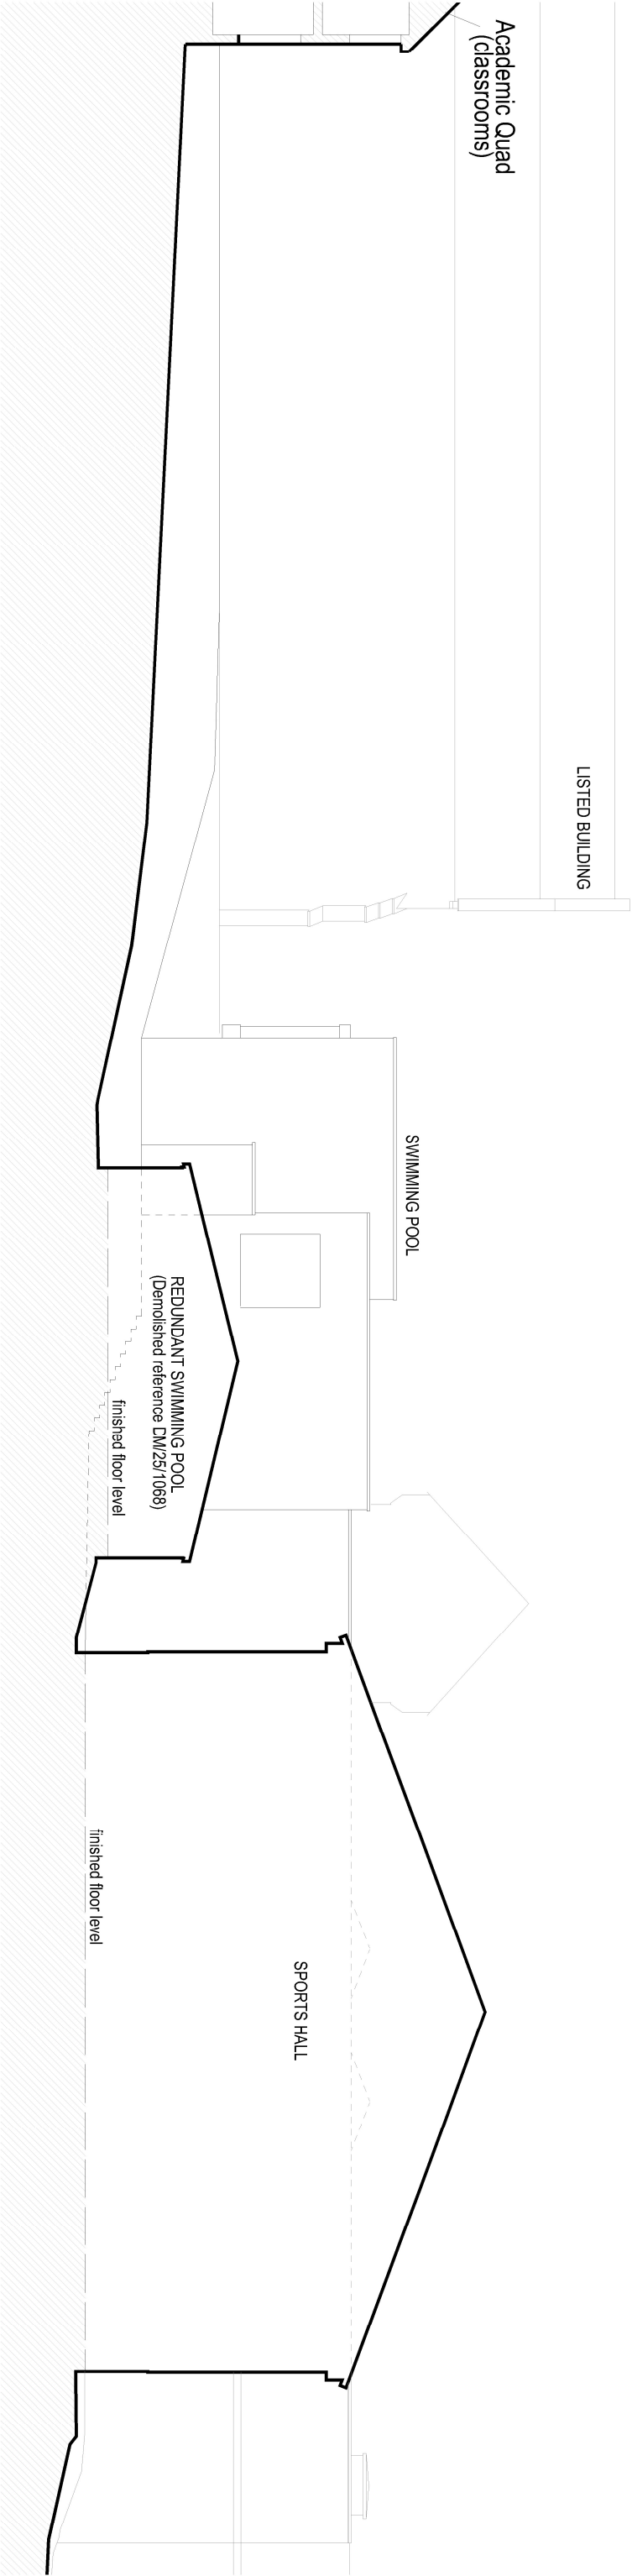

SECTION A-A - PRE EXISTING (August 2025)
Scale 1:200

NOTE:
Redundant swimming pool demolished in August 2025 (planning approval ref. DM/25/1068) to facilitate Phase 2 development. Drawings illustrate pre existing conditions prior to demolition.
Drawing to be read in conjunction with drawings AL016 & 018

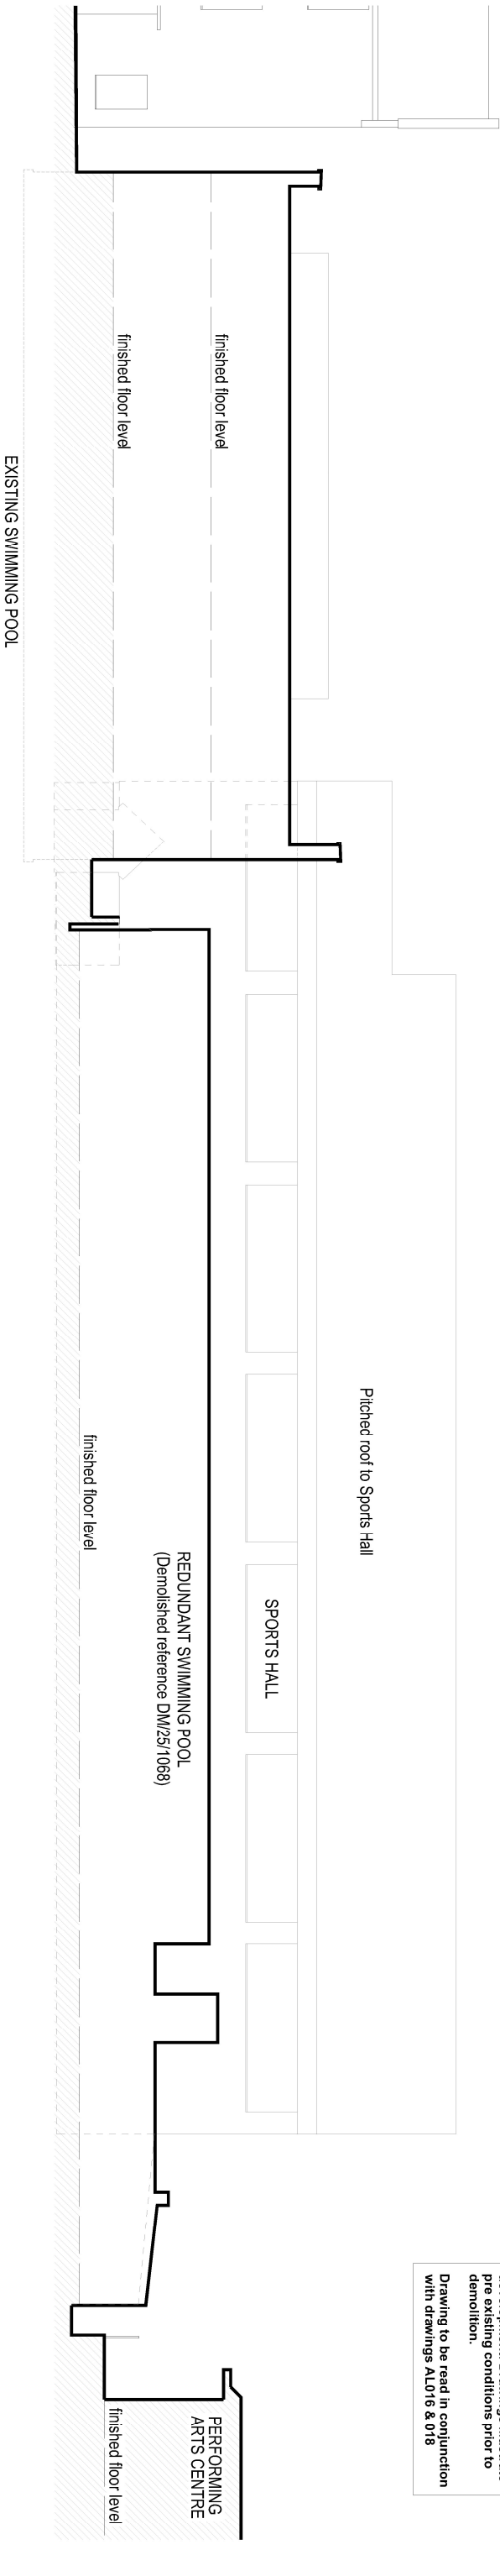

SECTION B-B - PRE EXISTING (August 2025)
Scale 1:200



Rev	DATE	NAME	NOTES

Notes:
Do not scale this drawing.
All levels and dimensions are to be checked on site.
This drawing is to be read in conjunction with all relevant consultants drawings and specifications, together with safety plan requirements.
Copyright: This drawing must not be copied, amended nor reproduced without the prior written agreement.

BUILDING SOLUTIONS CONSULTANTS LTD.
23 Tiltan road, Hove, BN3 5QR. Tel: 07834611763

PROJECT Phase 2, Hursipierpoint College			
DRAWING PRE EXISTING SECTIONS (August 2025)			
STAGE Planning Application	JOB NO. : 712		
DWG NO. AL-016	SCALE 1:200 @A3	REVISION : -	DATE : 07/04/2025 DRAWN : DB

Do not scale, use figured dimensions only, check dimensions on site, rectify BSC of any discrepancies, copyright BSC Ltd.