


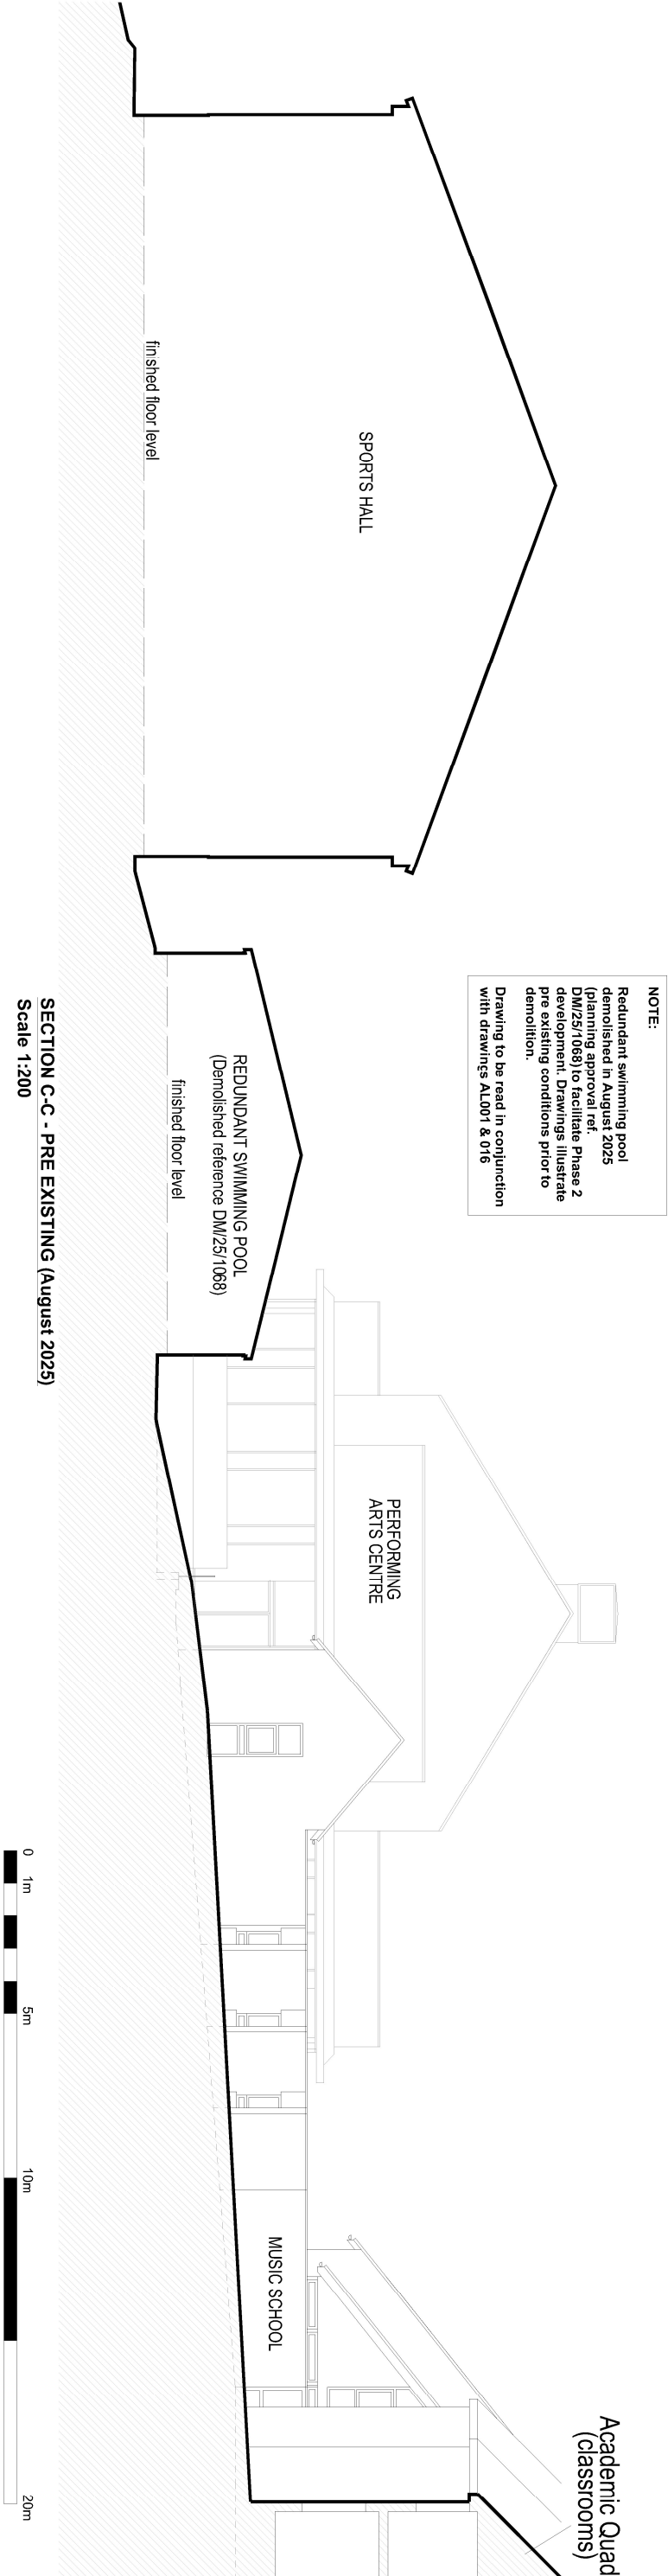

Rev	DATE	NAME	NOTES

Notes:

Do not scale this drawing.

All levels and dimensions are to be checked on site.

This drawing is to be read in conjunction with all relevant consultants drawings and specifications, together with safety plan requirements.

Copyright: This drawing must not be copied, amended nor reproduced without the prior written agreement.

BUILDING SOLUTIONS CONSULTANTS LTD.

23 Titian road, Hove, BN3 5QR. Tel: 07834611763

PROJECT Phase 2, Hurstpierpoint College			
DRAWING SECTION - PRE EXISTING (August 2025)			
STAGE	Planning Application		JOB NO : 712
DWG NO.	AL-018	SCALE 1:200 @A3	REVISION : -
			DATE : 07/04/2025
			DRAWN : DB
Do not scale: use figured dimensions only, check dimensions on site, notify BSC of any discrepancies, copyright BSC Ltd.			