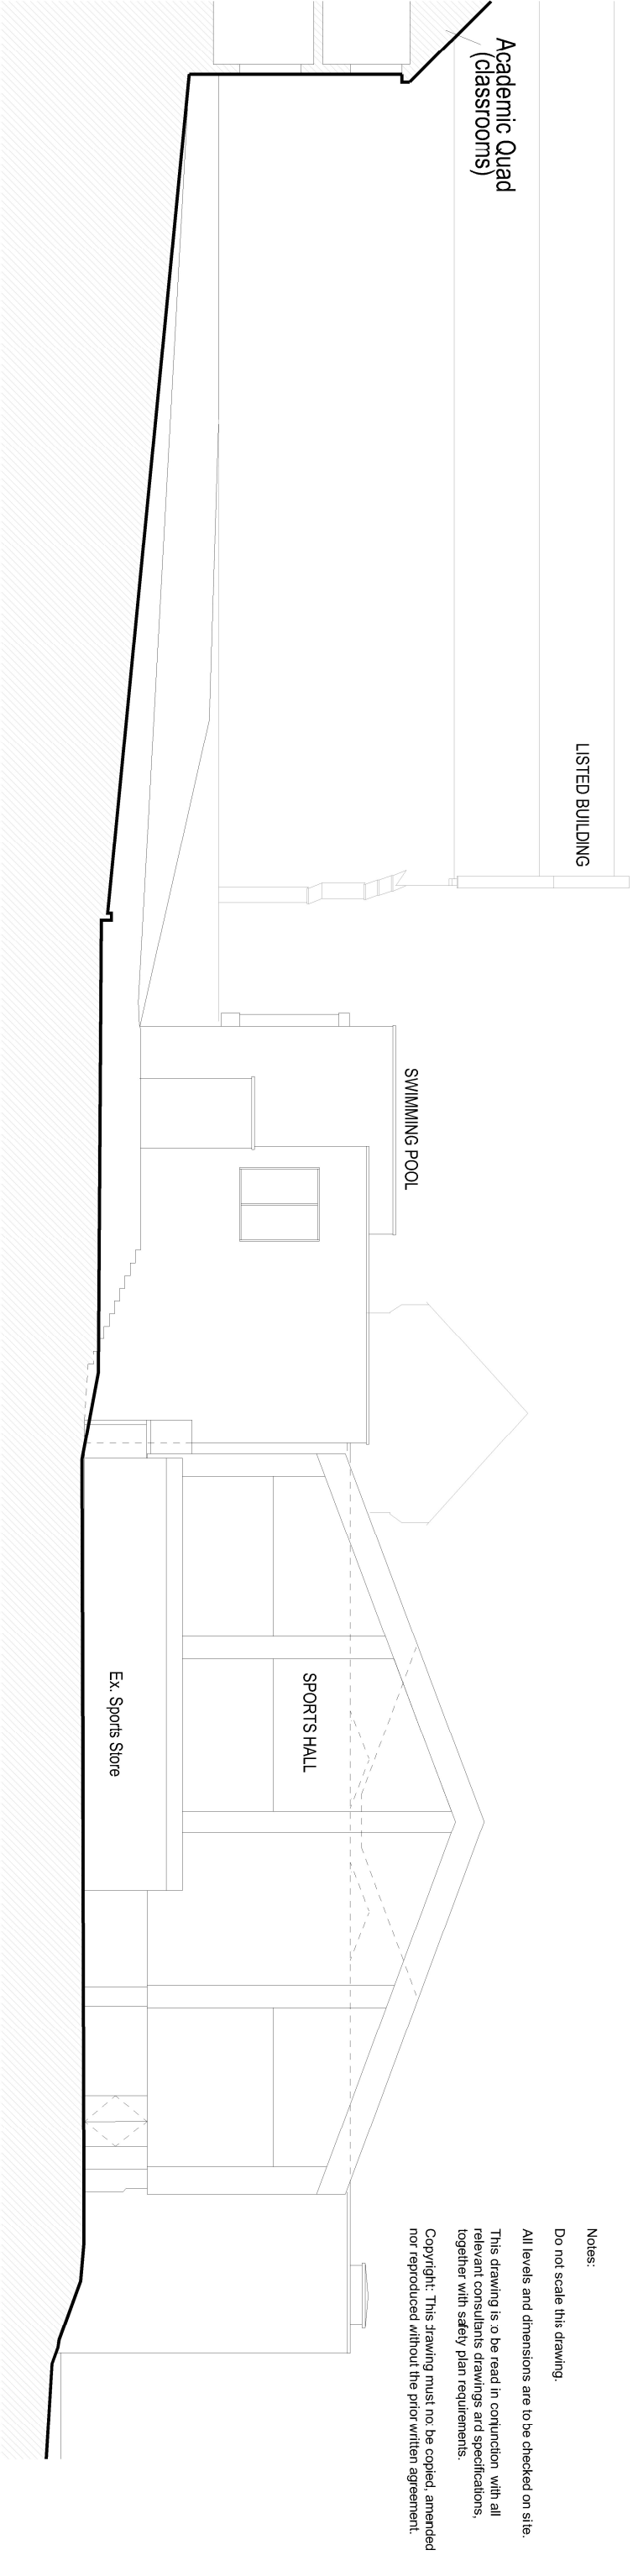


Rev	DATE	NAME	NOTES

PROJECT			
Phase 2, Hursipierpoint College			
DRAWING			
ELEVATIONS - EXISTING			
STAGE		JOB NO : 712	
Planning Application		DATE : 07/04/2025	
DWG NO.	SCALE	REVISION :	DRAWN :
AL-115	1:200 @A3	-	DB
Do not scale: use figured dimensions only; check dimensions on site; notify BSC of any discrepancies; copyright BSC Ltd.			

BUILDING SOLUTIONS CONSULTANTS LTD.

23 Tiltan road, Hove, BN3 5QR. Tel: 07834611763