


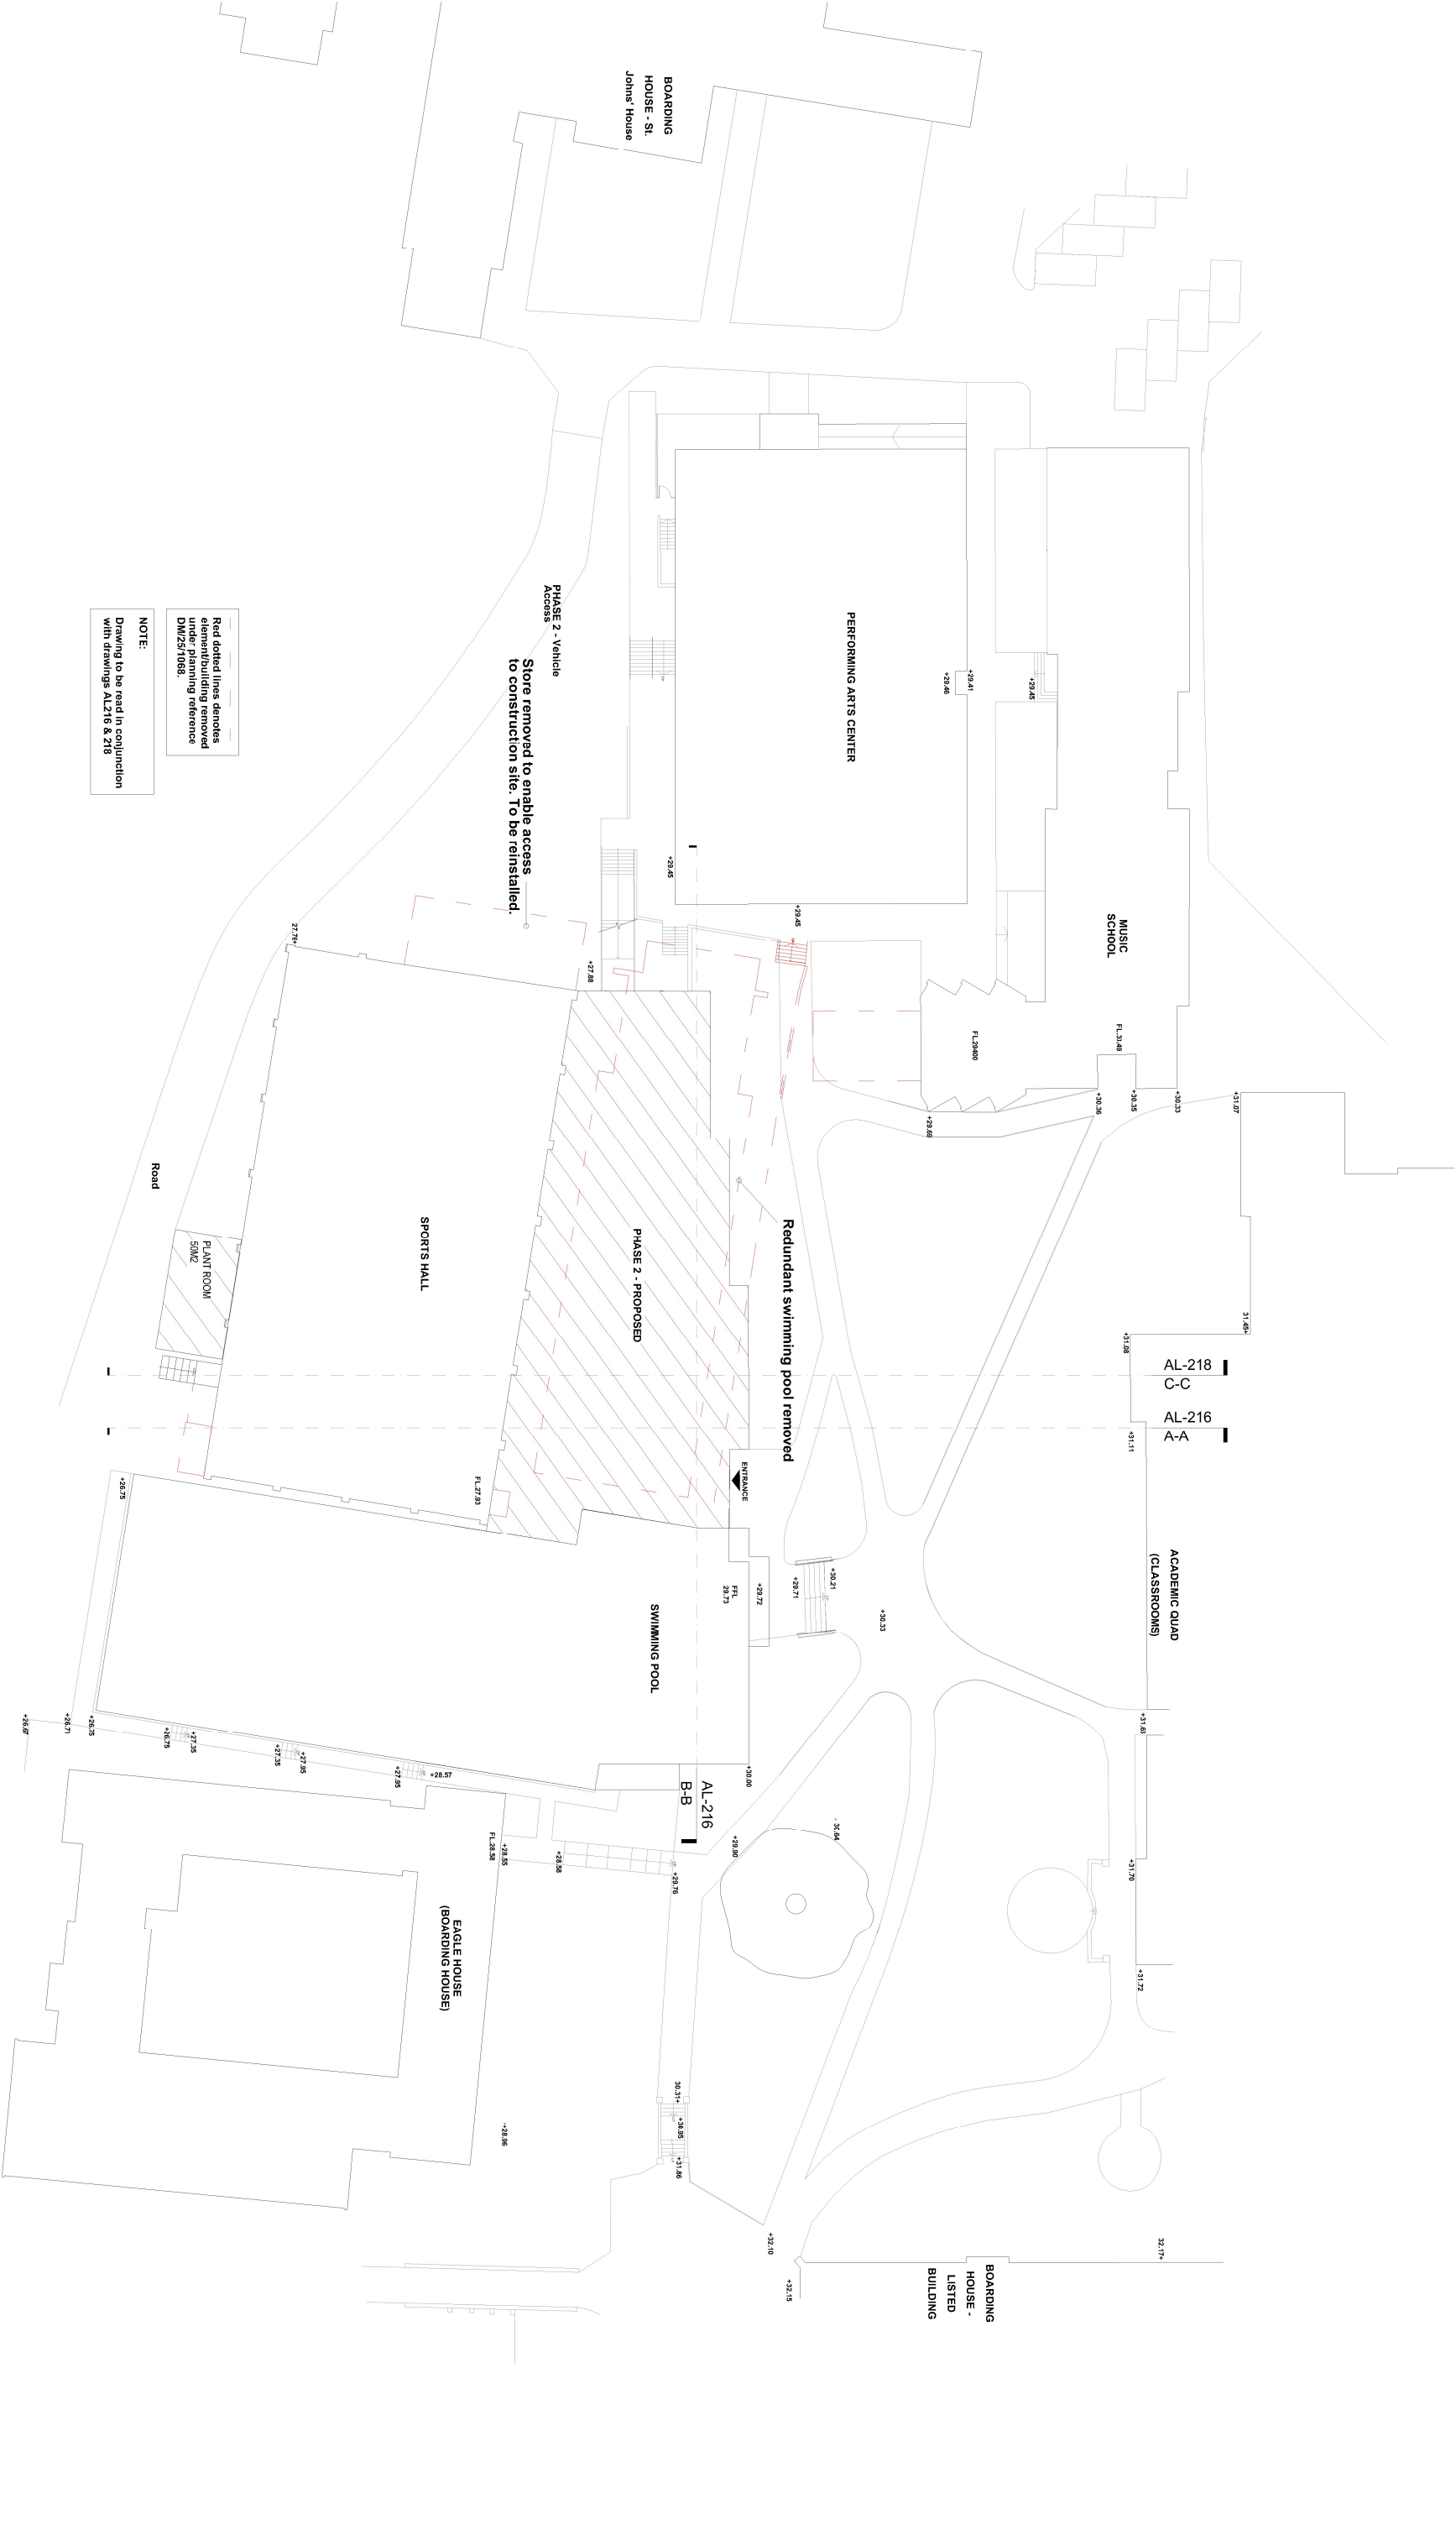

Red dotted lines denotes element/building removed under planning reference DM/25/1068.

NOTE:
Drawing to be read in conjunction with drawings AL216 & 218

Rev	DATE	NAME	NOTES
-----	------	------	-------

A	01/12/2025	DB	Planning Update
---	------------	----	-----------------


Notes:

Do not scale this drawing.

All levels and dimensions are to be checked on site.

This drawing is to be read in conjunction with all relevant consultants drawings and specifications, together with safety plan requirements.

Copyright: This drawing must not be copied, amended nor reproduced without the prior written agreement.

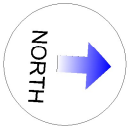

BUILDING SOLUTIONS CONSULTANTS LTD.

23 Titian road, Hove, BN3 5QR. Tel 07834611763

PROJECT Phase 2, Hurstpierpoint College			
DRAWING BLOCK PLAN -PROPOSED			
STAGE Planning Application		JOB NO. : 712	
DWG NO. AL-201	SCALE 1:200 @A3	REVISION : A	DATE : 07/04/2025
Do not scale: use figured dimensions only; check dimensions on site; notify BSC of any discrepancies; copyright BSC Ltd.		DRAWN : DB	