


Notes:
Do not scale this drawing.

All levels and dimensions are to be checked on site.
This drawing is to be read in conjunction with all relevant consultants drawings and specifications, together with safety plan requirements.

Copyright: This drawing must not be copied, amended nor reproduced without the prior written agreement.

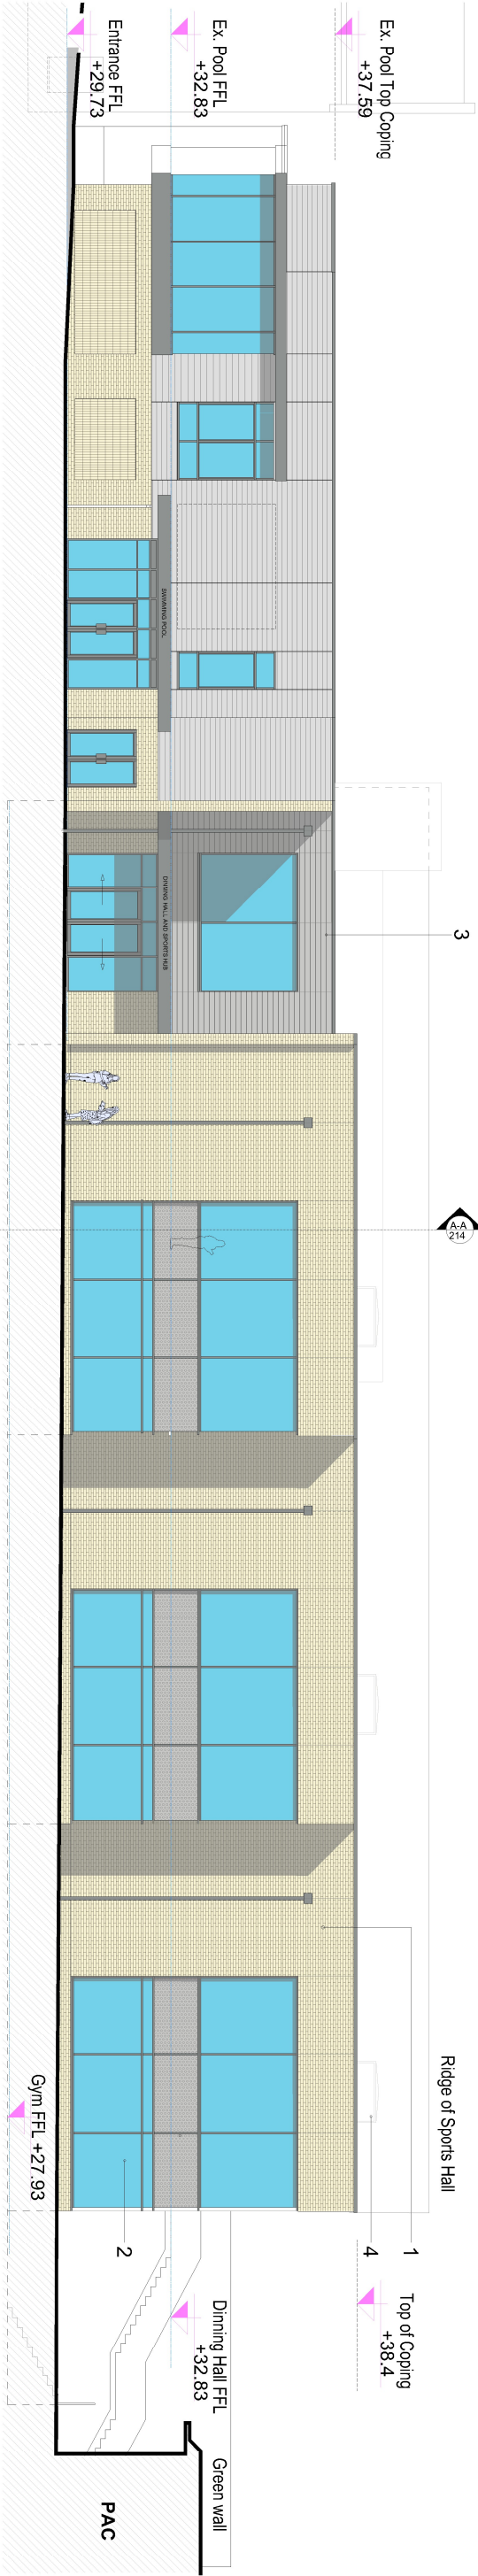

KEY	
	FINISHED FLOOR LEVELS
	DOOR/WINDOW OPERATION
1	BUFF COLOURED BRICKWORK LAID IN STRETCHER BOND
2	POWDER COATED ALUMINIUM WINDOW / DOOR SYSTEM
3	CEDAR TIMBER CLADDING
4	NATURAL VENTILATION TERMINAL

Rev	DATE	NAME	NOTES
D	02/11/2025	DB	Client requested additional glazing
E	10/11/2025	DB	Brick outer leaf added
F	01/12/2025	DB	Planning Update

BUILDING SOLUTIONS CONSULTANTS LTD.

23 Tiltan road, Hove, BN3 5QR. Tel: 07834611763

PROJECT Phase 2, Hurstpierpoint College			
DRAWING ELEVATIONS - PROPOSED			
STAGE Planning Application		JOB NO : 712	
DWG NO. AL-215	SCALE 1:200 @A3	REVISION : F	DATE : 07/04/2025
Do not scale: use figured dimensions only, check dimensions on site, notify BSC of any discrepancies: copyright BSC Ltd.		DRAWN : DB	