

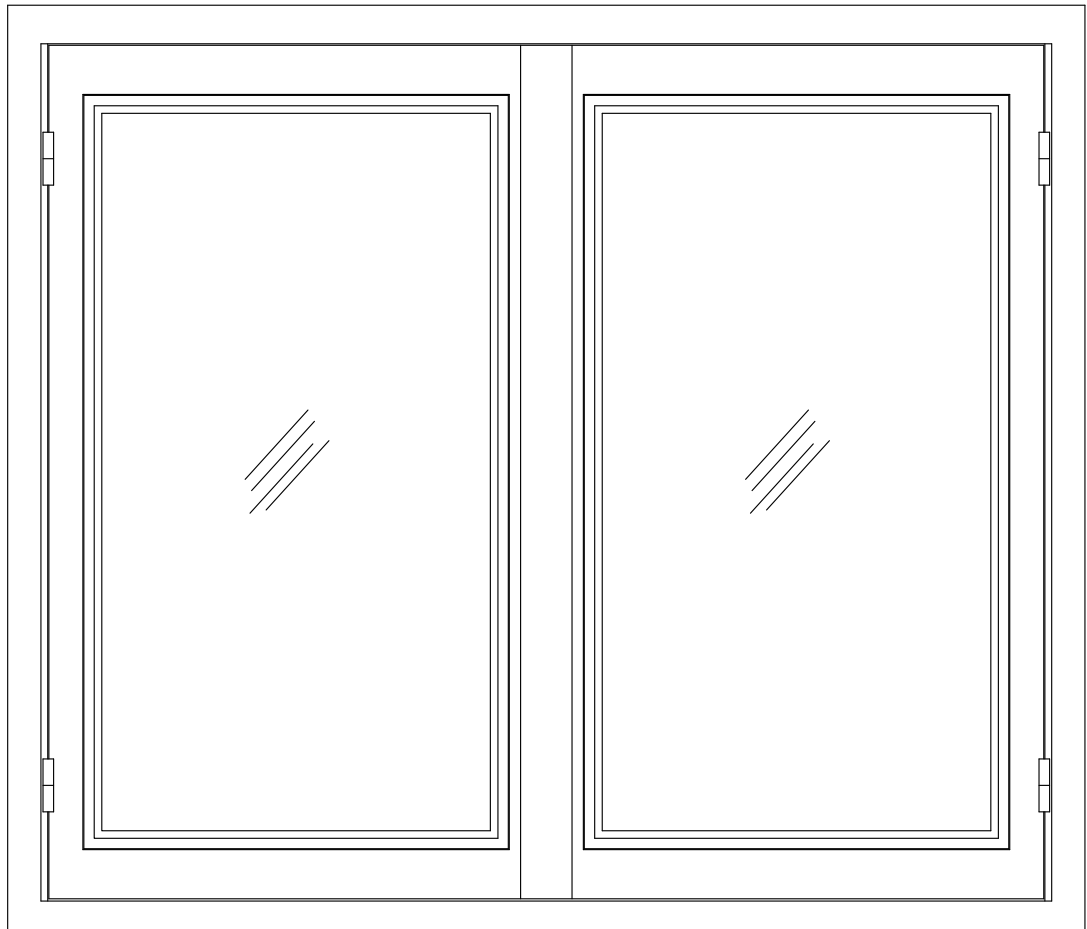
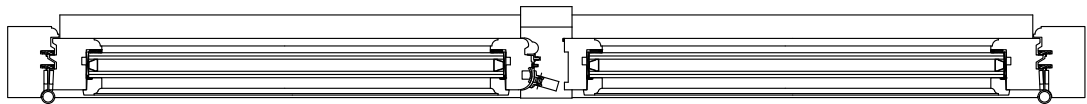



Typical Plan Section Window Details
1:10 @ A1

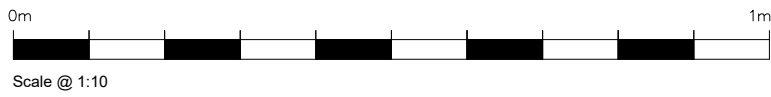


French Doors Details
1:10 @ A1

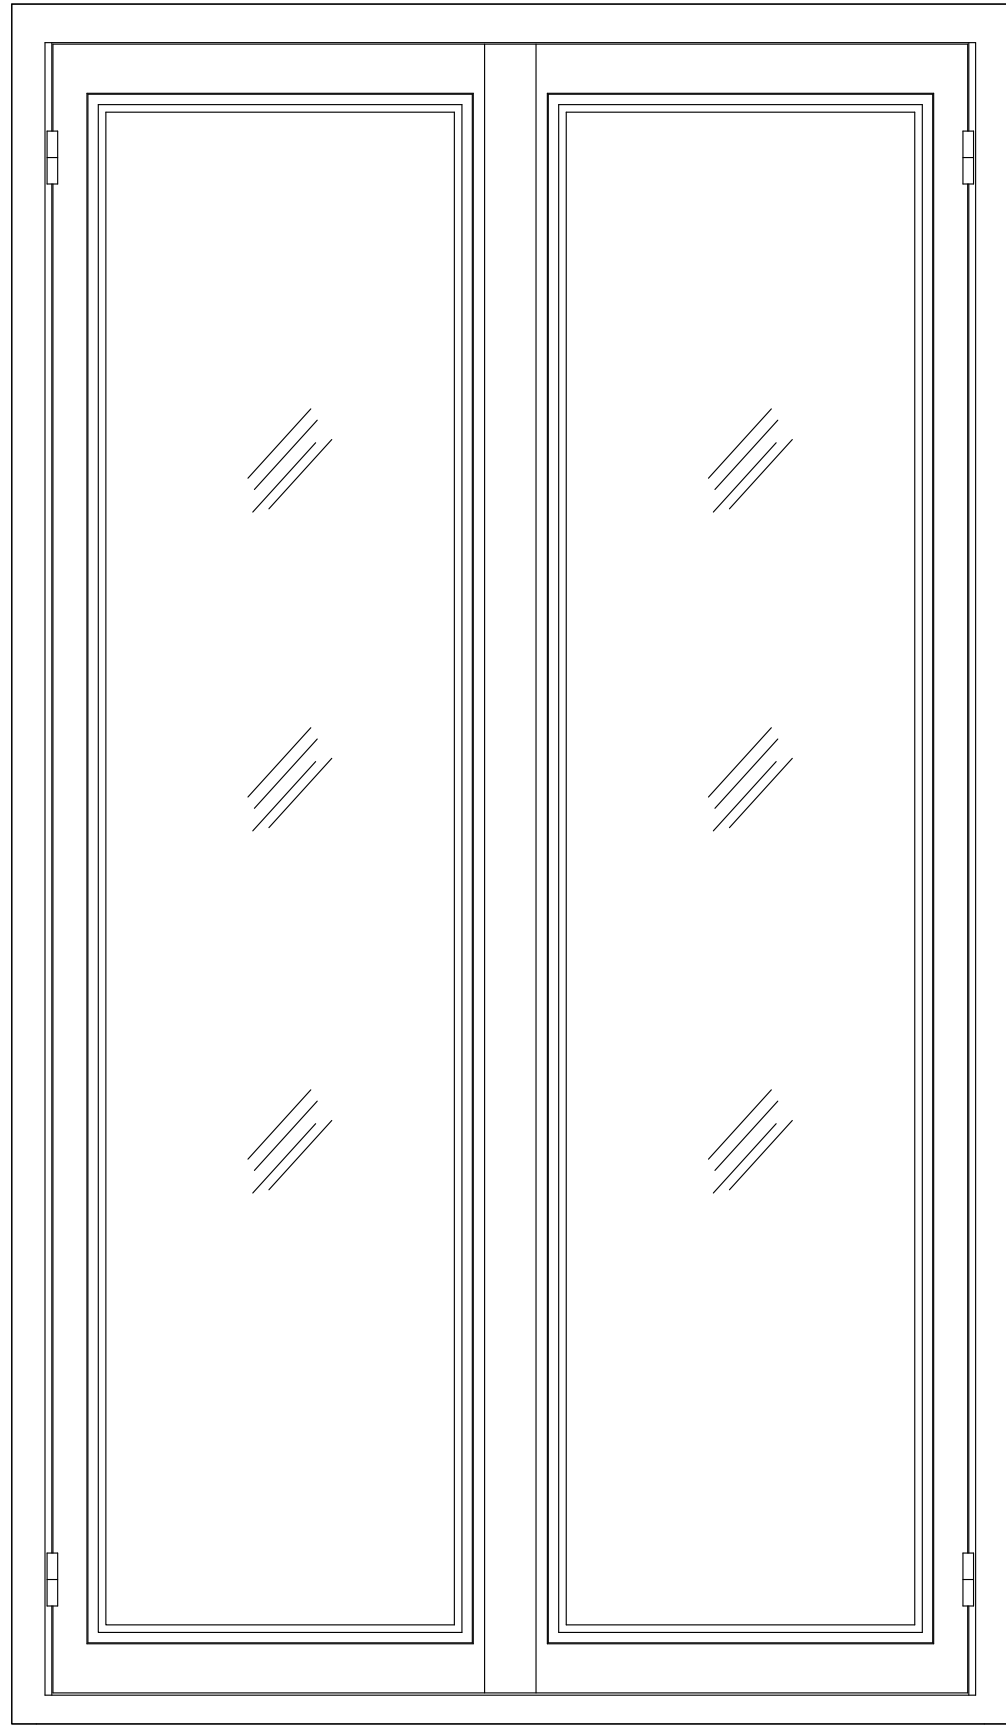


External Door Details
1:10 @ A1

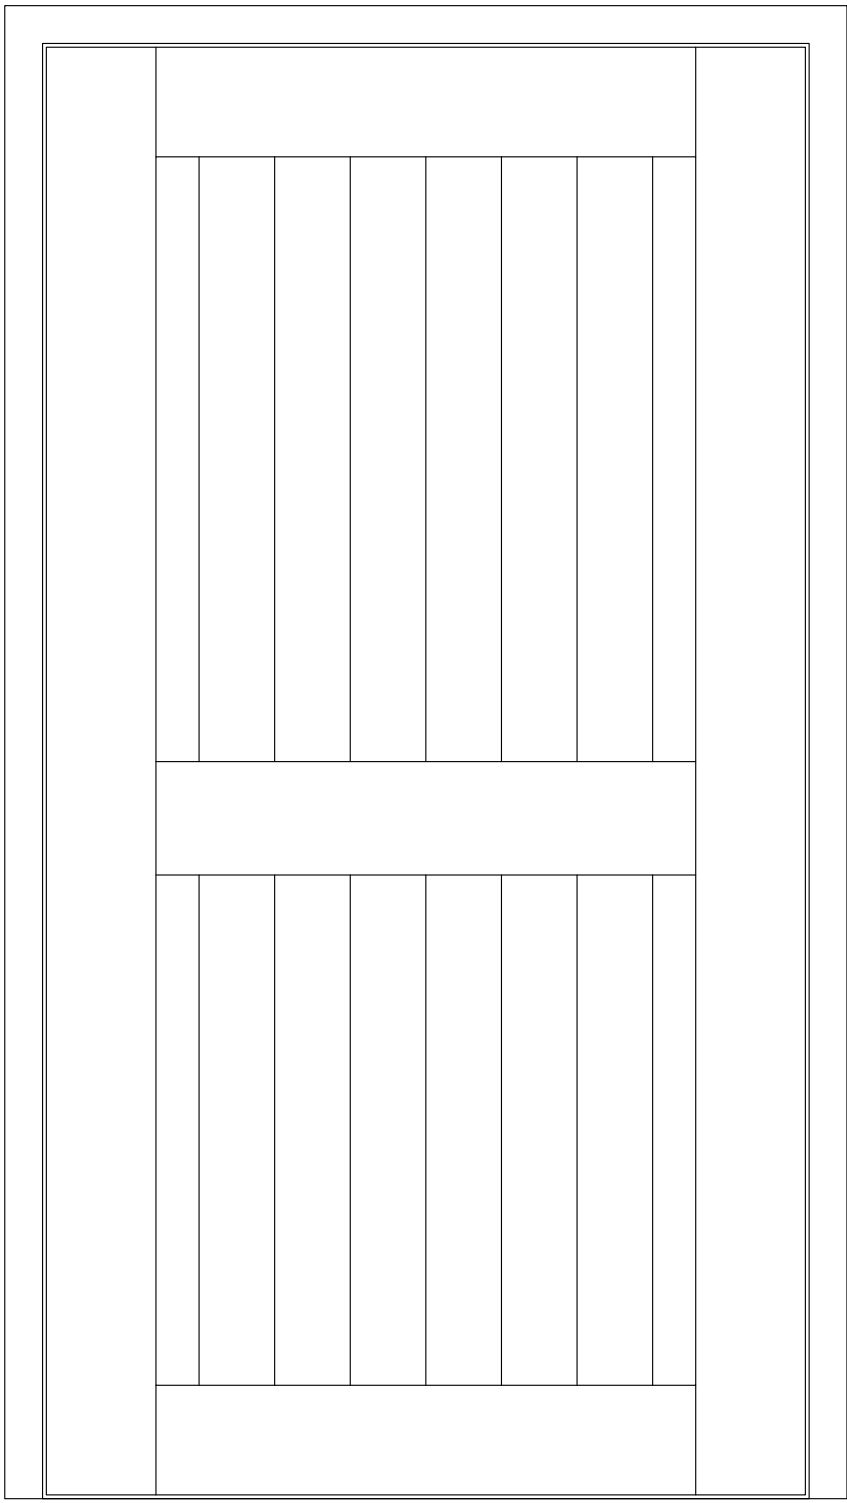



Typical Internal Door Details
1:10 @ A1

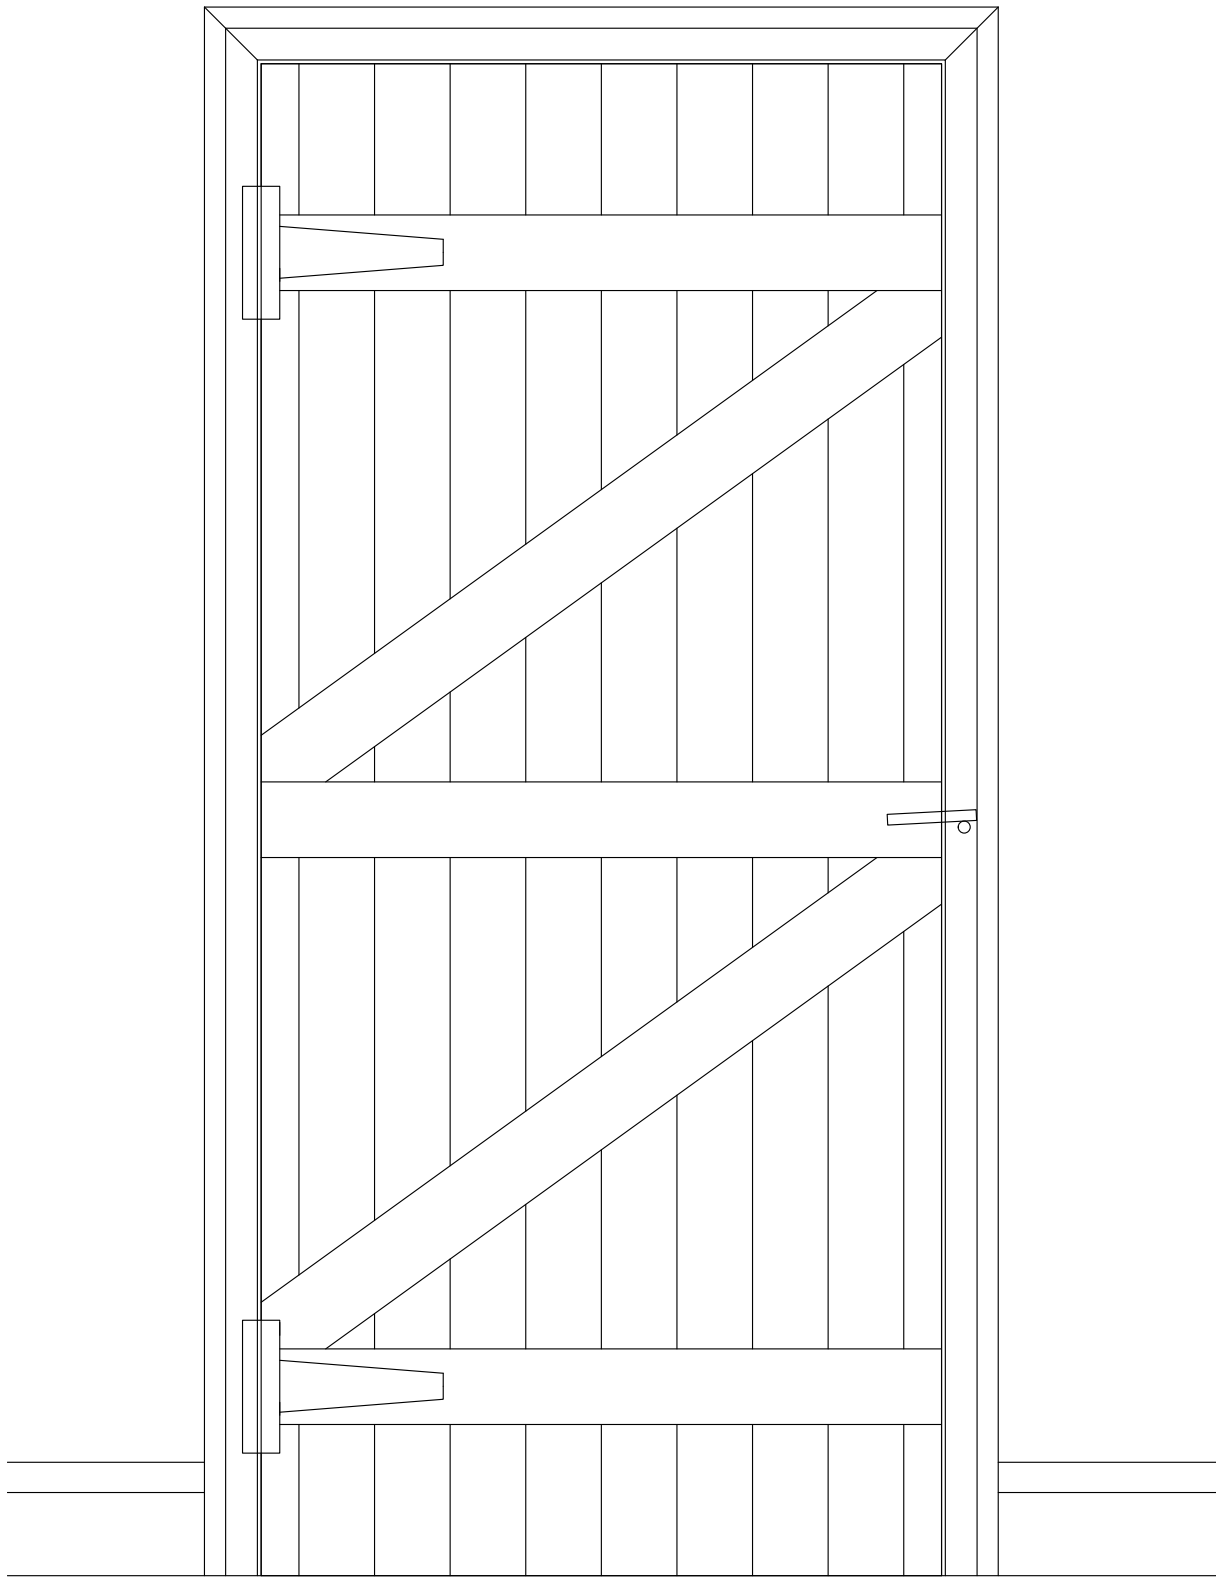

Bedroom-Bathroom Door Details
1:10 @ A1

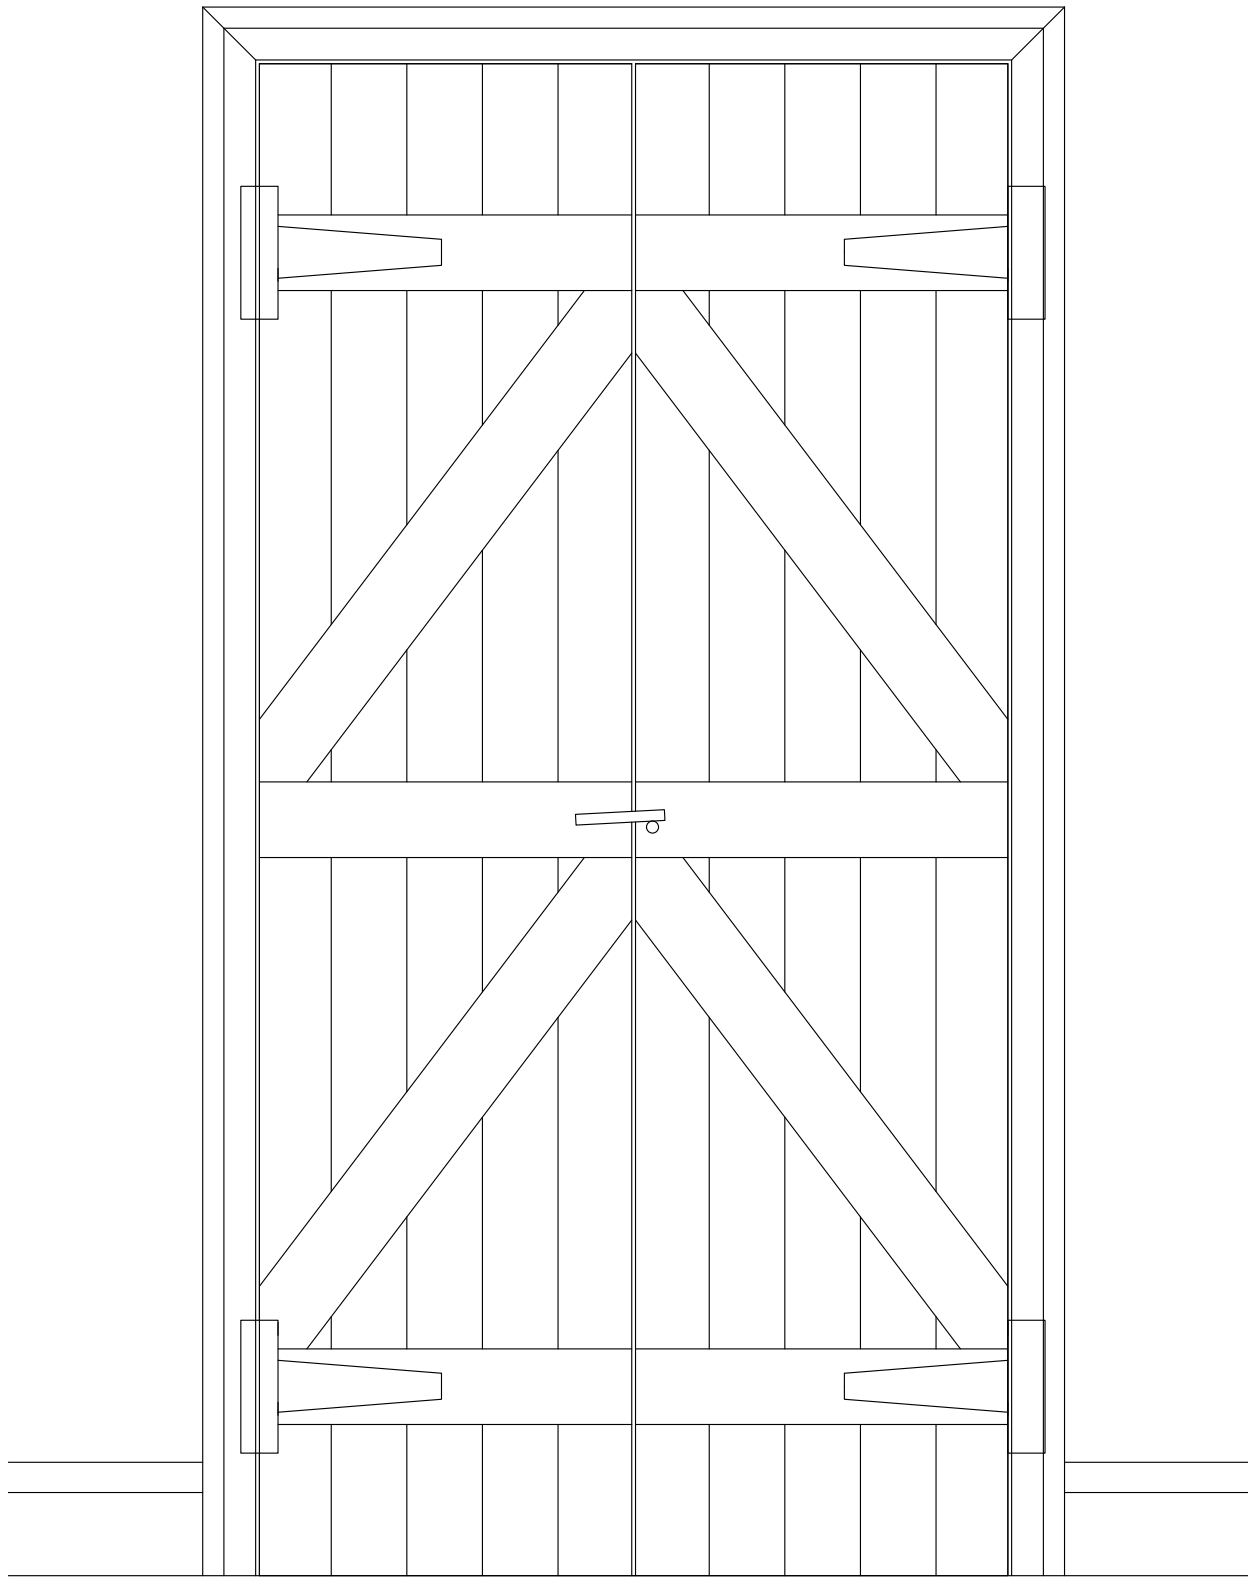


Internal Joinery Details
1:2 @ A1

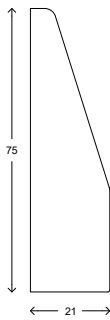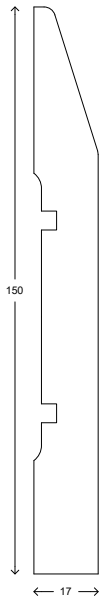

Skirting

Architrave

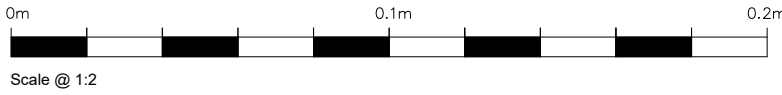

GENERAL NOTES

All measurements are to be taken from site prior to the commencement of works.
All structural elements to be designed and specified by the structural engineer.
All drainage to be thoroughly investigated on site and contractor to confirm final design.
Final kitchen, bathroom & utility layouts/fixtures/tbc by client & supplier/installer.
Position & number of electrical sockets and lighting points tbc by client and installed by a fully qualified electrician.
All gas works to be carried out by a fully qualified gas contractor.
All work is to be carried out in accordance with the Building Regulations as a minimum requirement.

LEGEND

	Electrical distribution board
	External gas meter
	External electrical meter
	Boiler
	Boiler flue
	Mains operated heat detector
	Mains operated smoke detector
	Battery operated carbon-monoxide detector
	Mechanical extract fan 60l/s (kitchens/utility)
	Mechanical extract fan 30l/s (bathrooms)
	Roof/wall vent
	Wet under-floor heating manifold
	Radiator with thermostatic radiator valves
	Drainage gully
	Rain water pipe
	Soil vent pipe
	Inspection chamber
	Drainage runs
	Toughened glass
	Obscured glass
	Door self-closer
	Fire door (30 mins)
	Emergency egress
	Cavity closer
	Air brick with telescopic vent
	Lintel as per engineer's specification
	Joist/rafter span
	Direction of fall
	Structural beams or lintels

DATE	REVISION	DESCRIPTION
16.12.2025	V1	Updated to Planner's comments

PROJECT:
Lime Grove Barn, Cuckfield Road, Ansty
West Sussex, RH17 5AJ

CLIENT:
Emma & Oliver Dunkin

CAT

Architectural
Services

76 Hawth Park Road, Seaford, East Sussex, BN25 2RQ
M: 07747 144707
www.catarchitecturalservices.co.uk
claire.townsend@live.co.uk

TITLE: Door, Window and joinery Details ANNEXE		
PROJECT No: 2022/088	DRAWING No: 03	REVISION: V1
DATE: 04.11.2025	SCALE: 1:10/2 @ A1	DRAWN: CT
DRAWING STATUS: PLANNING		