
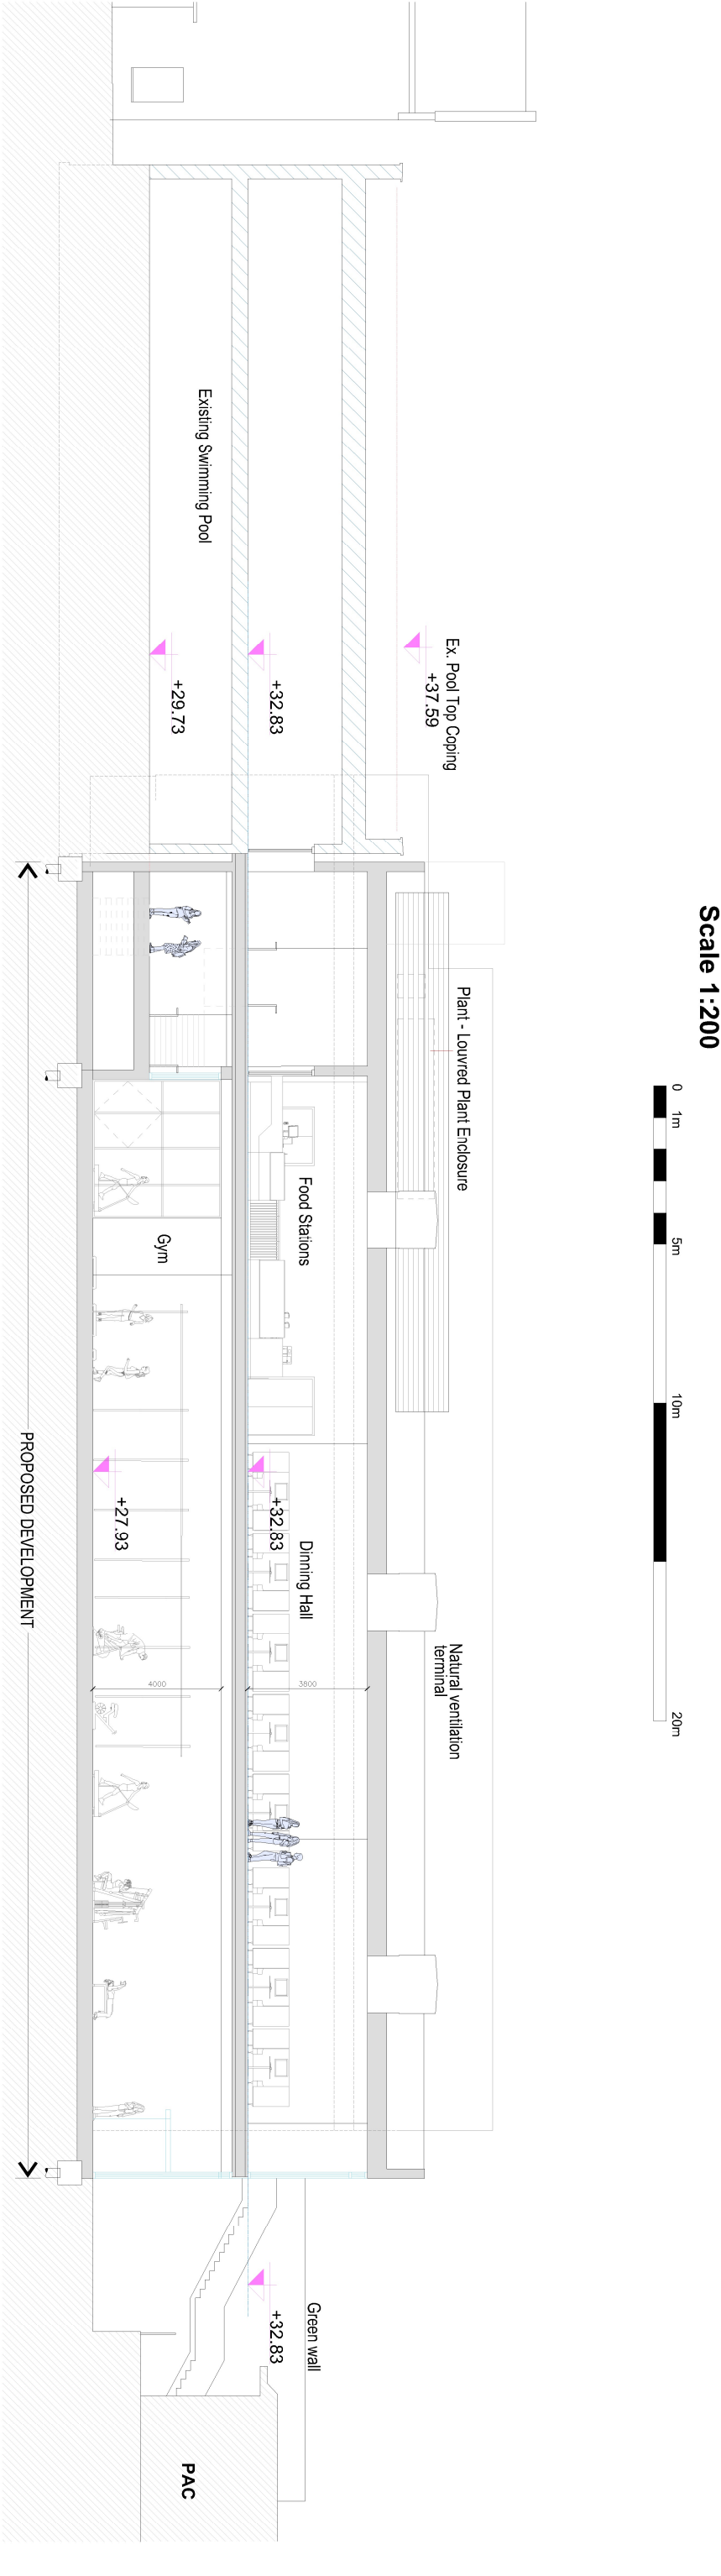


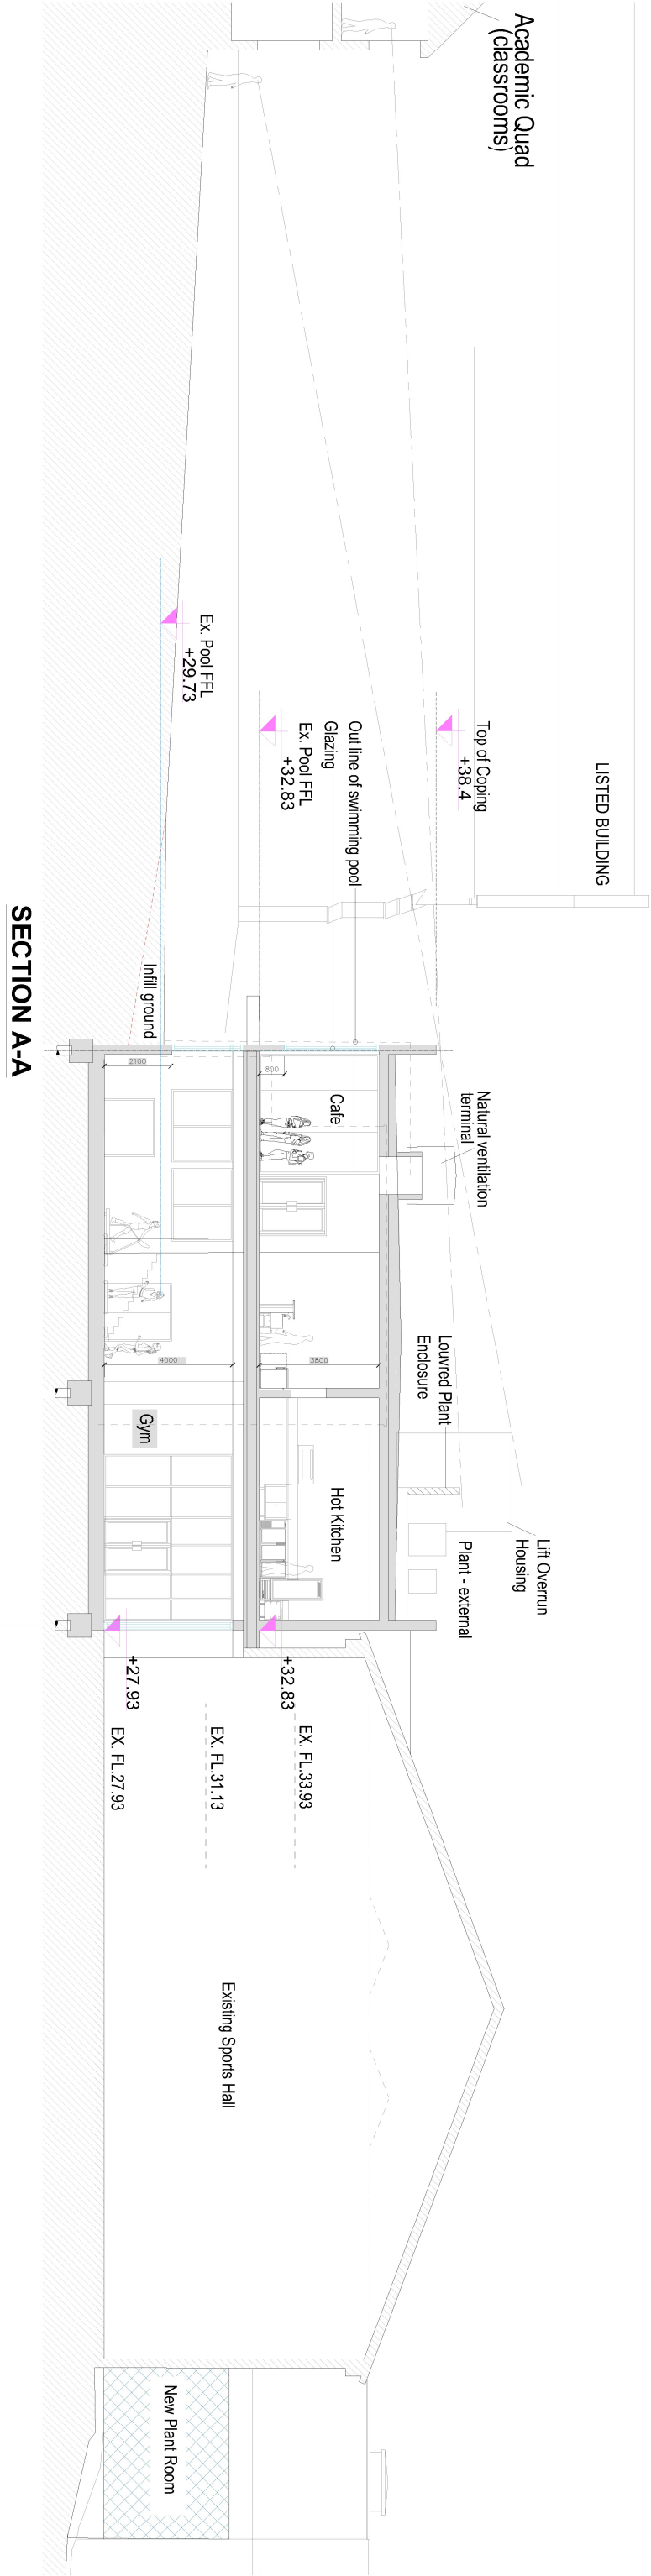

Rev	DATE	NAME	NOTES
A	18/04/2025	DB	Sector AA adjusted
B	01/05/2025	DB	Update in accordance with client feedback
C	08/09/2025	DB	Update in accordance with client feedback
D	02/11/2025	DB	Client requested additional glazing
E	01/12/2025	DB	Planning Update

Notes:

Do not scale this drawing.

All levels and dimensions are to be checked on site.

This drawing is to be read in conjunction with all relevant consultants drawings and specifications, together with safety plan requirements.

Copyright: This drawing must not be copied, amended nor reproduced without the prior written agreement.

BUILDING SOLUTIONS CONSULTANTS LTD.

23 Titan road, Hove, BN3 5QR. Tel: 07834611763

PROJECT Phase 2, Hurstpierpoint College			
DRAWING SECTION - PROPOSED			
STAGE Planning Application		JOB NO : 712	
DWG NO. AL-216	SCALE 1:200 @A3	REVISION : E	DATE : 07/04/2025 DRAWN : DB
Do not scale: use figured dimensions only; check dimensions on site; notify BSC of any discrepancies; copyright BSC Ltd.			