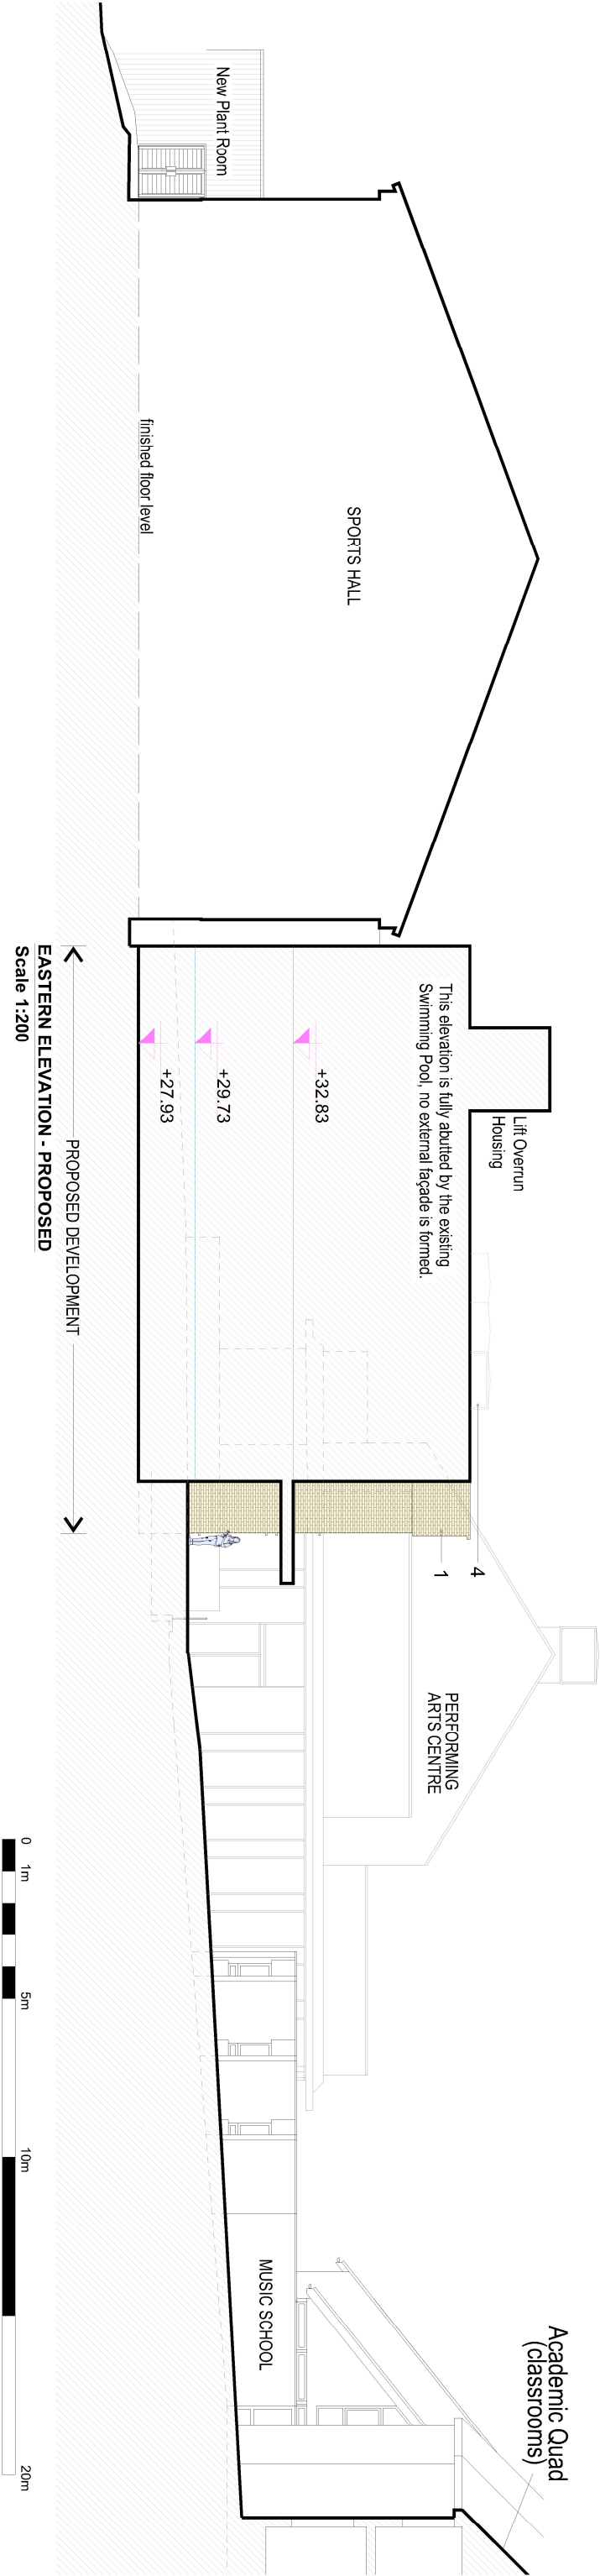


Rev	DATE	NAME	NOTES
A	01/12/2025	DB	Planning Update

Notes:
Do not scale this drawing.

All levels and dimensions are to be checked on site.

This drawing is to be read in conjunction with all relevant consultants drawings and specifications, together with safety plan requirements.

Copyright: This drawing must not be copied, amended nor reproduced without the prior written agreement.

BUILDING SOLUTIONS CONSULTANTS LTD.

23 Titian road, Hove, BN3 5QR. Tel: 07834611763

PROJECT Phase 2, Hurstpierpoint College			
DRAWING ELEVATIONS - PROPOSED			
STAGE	Planning Application		JOB NO : 712
DWG NO.	AL-217	SCALE 1:200 @A3	REVISION : A
			DATE : 07/04/2025
			DRAWN : DB

Do not scale: use figured dimensions only; check dimensions on site; notify BSC of any discrepancies; copyright BSC Ltd.