


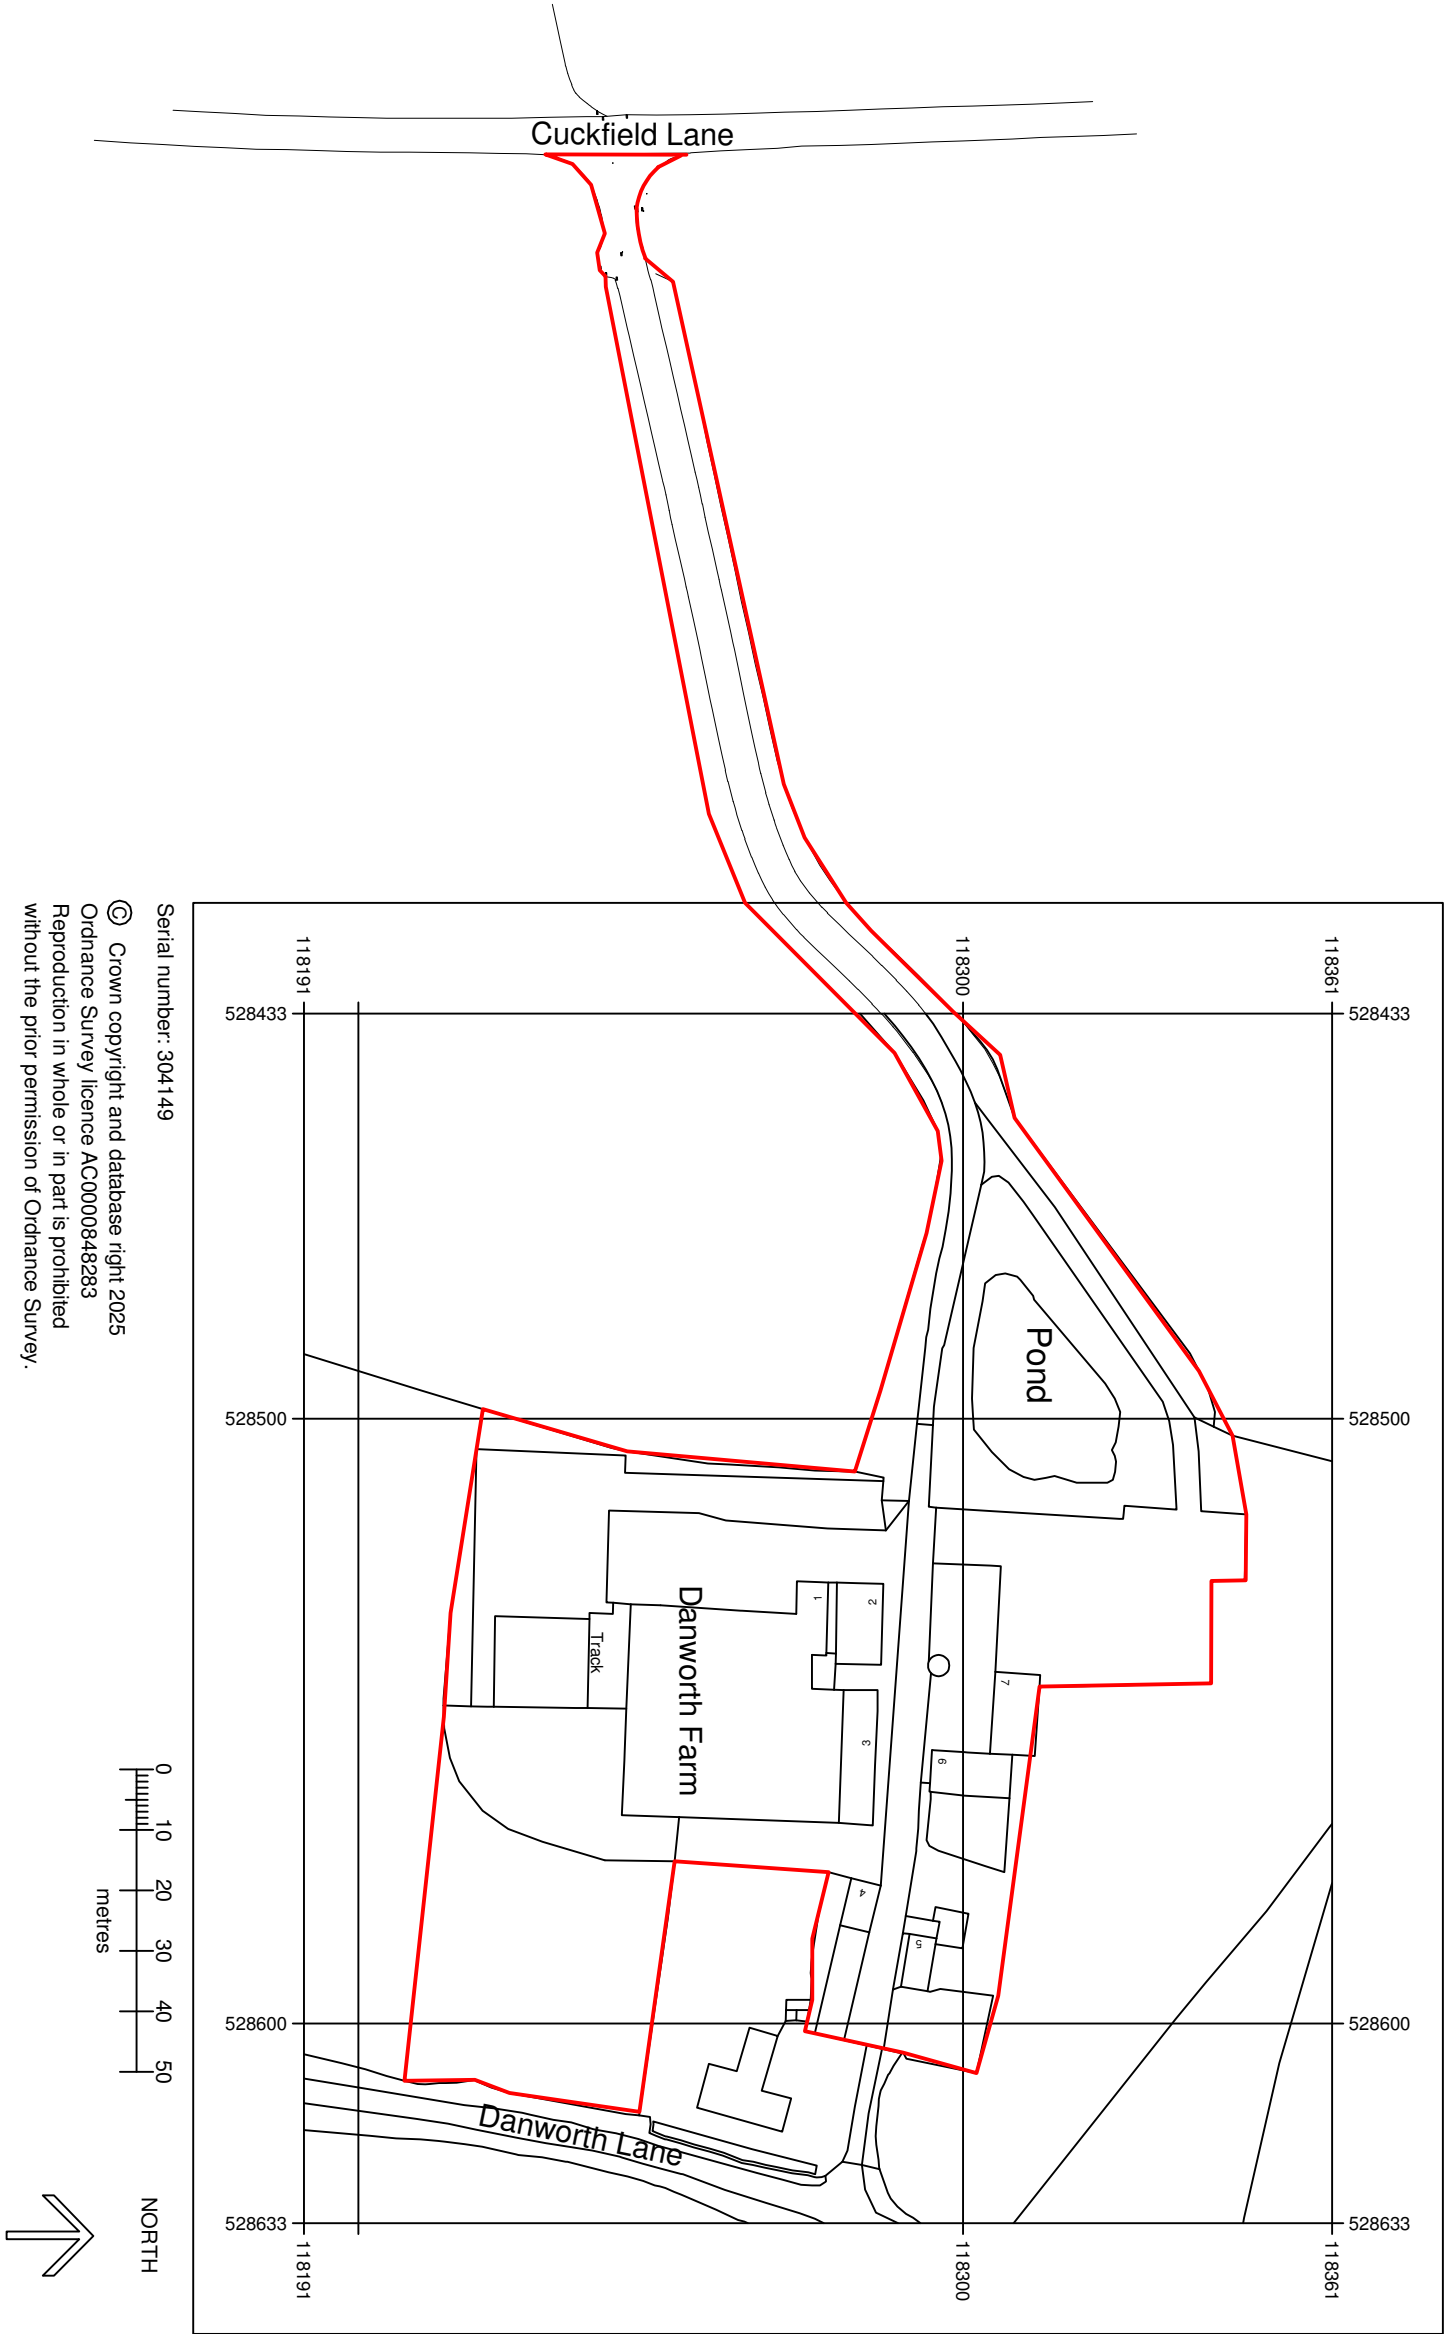

Serial number: 304149

© Crown copyright and database right 2025
Ordnance Survey licence AC0000848283
Reproduction in whole or in part is prohibited
without the prior permission of Ordnance Survey.

100 metres @ 1:1250 on A3

10 metres @ 1:1250 on A3

Proposed Location Plan 1:1250

rev.	date

These drawings should be approved by Local Authority
Building Control or other appropriate checking Authority
prior to commencement of the work.
No dimensions to be scaled from this drawing.
This drawing is copyright.

client

Jeremy Ventham

project

Danworth Farm
Hurslipoint

drawing

Proposed Location Plan

scale	1:1250@A3	date	15.12.25
drawn	CH		

9 Kemton Road
Hove, East Sussex
BN3 9TG
tel: 01273 298317
fax: 01273 298317
e-mail: info@clairehalthassociates.com



CH 1312 /008

rev.