



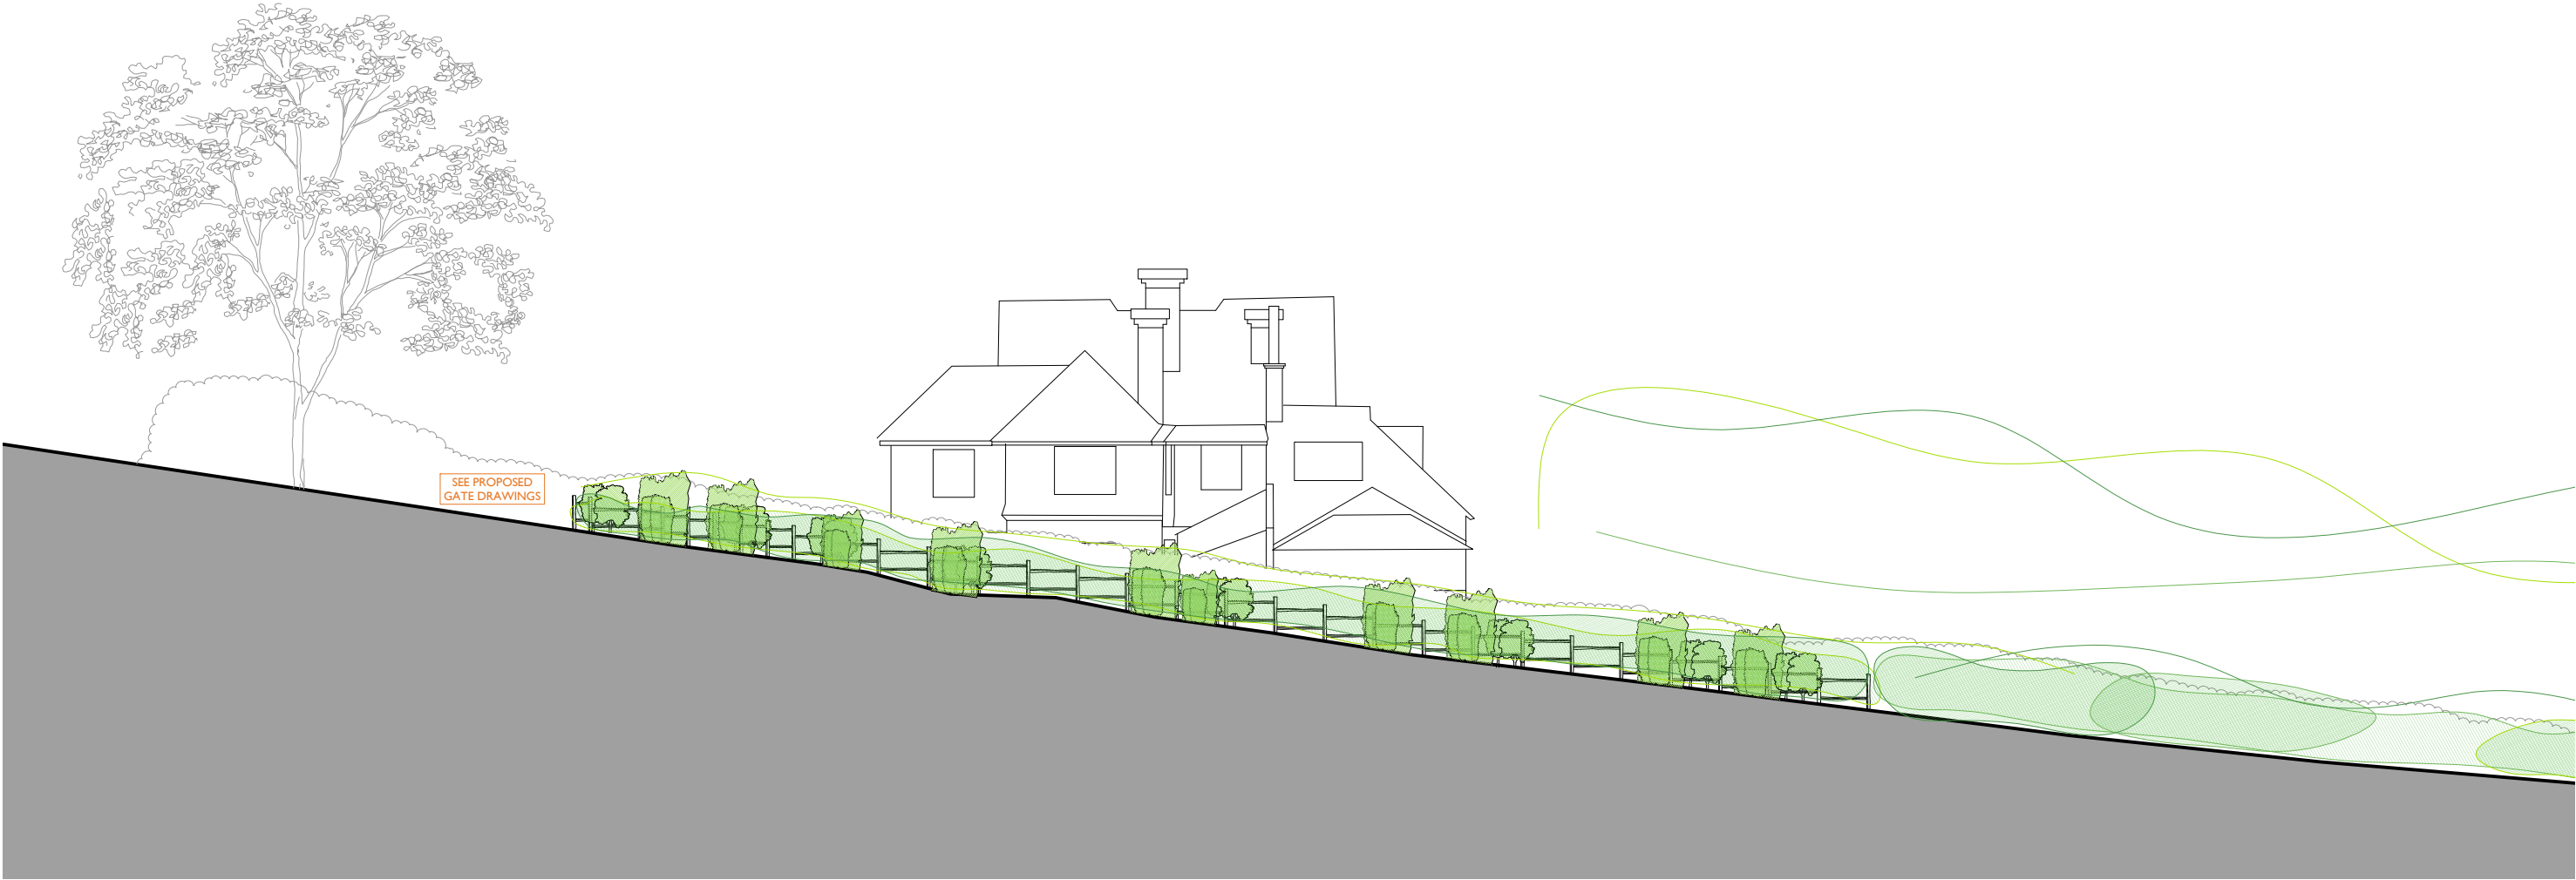

EL Eastern Boundary Treatment
Scale 1:200

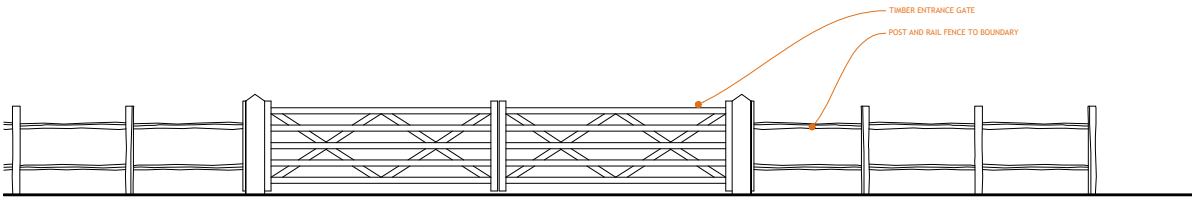

EL Gate/post + rail details
Scale 1:100