


- POST AND RAIL FENCE
- TIMBER GATE
- GRASS SEEDED
- PERMEABLE PATIO TILED AREA
- LOOSE STONE DRIVEWAY
- PROPOSED HEDGEROW
- EXISTING HEDGEROW
- EXISTING TREE
- PROPOSED TREE
- PROPOSED POND
- POND REEDS & PLANTING
- CUMBRIAN STONE

KY

Hatch Key

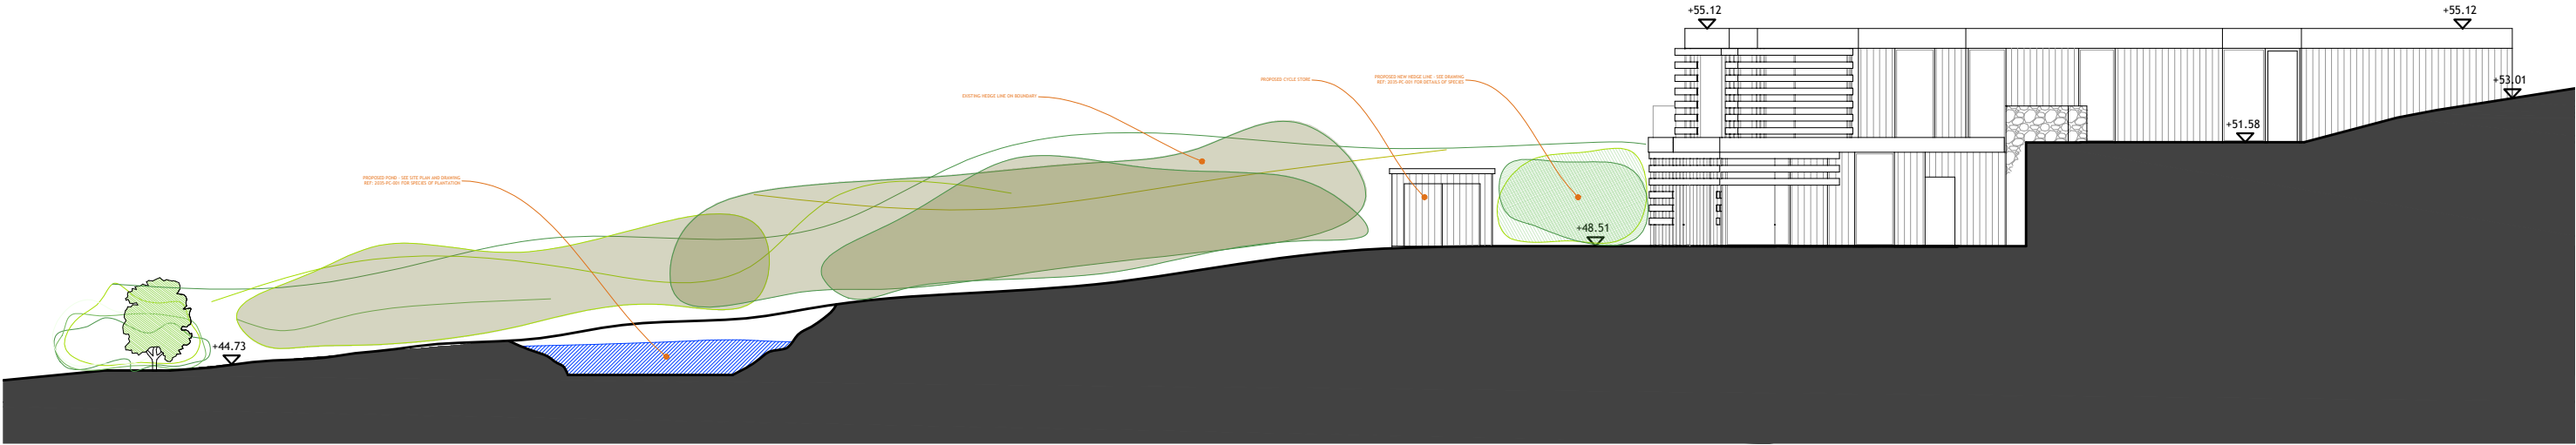

EL

Western Boundary Treatment

Scale 1:200